F.A.I. RTE.	SECTION	COUNTY	TOTAL SHEETS	SHEET NO.
74	*	TAZEWELL	1366	1044
STA.		TO STA.		
FED. ROAD DIST. NO. 4	ILLINOIS	FED. AID PROJECT		

* (90-11)R-2;90(13,14,14-1)R-1

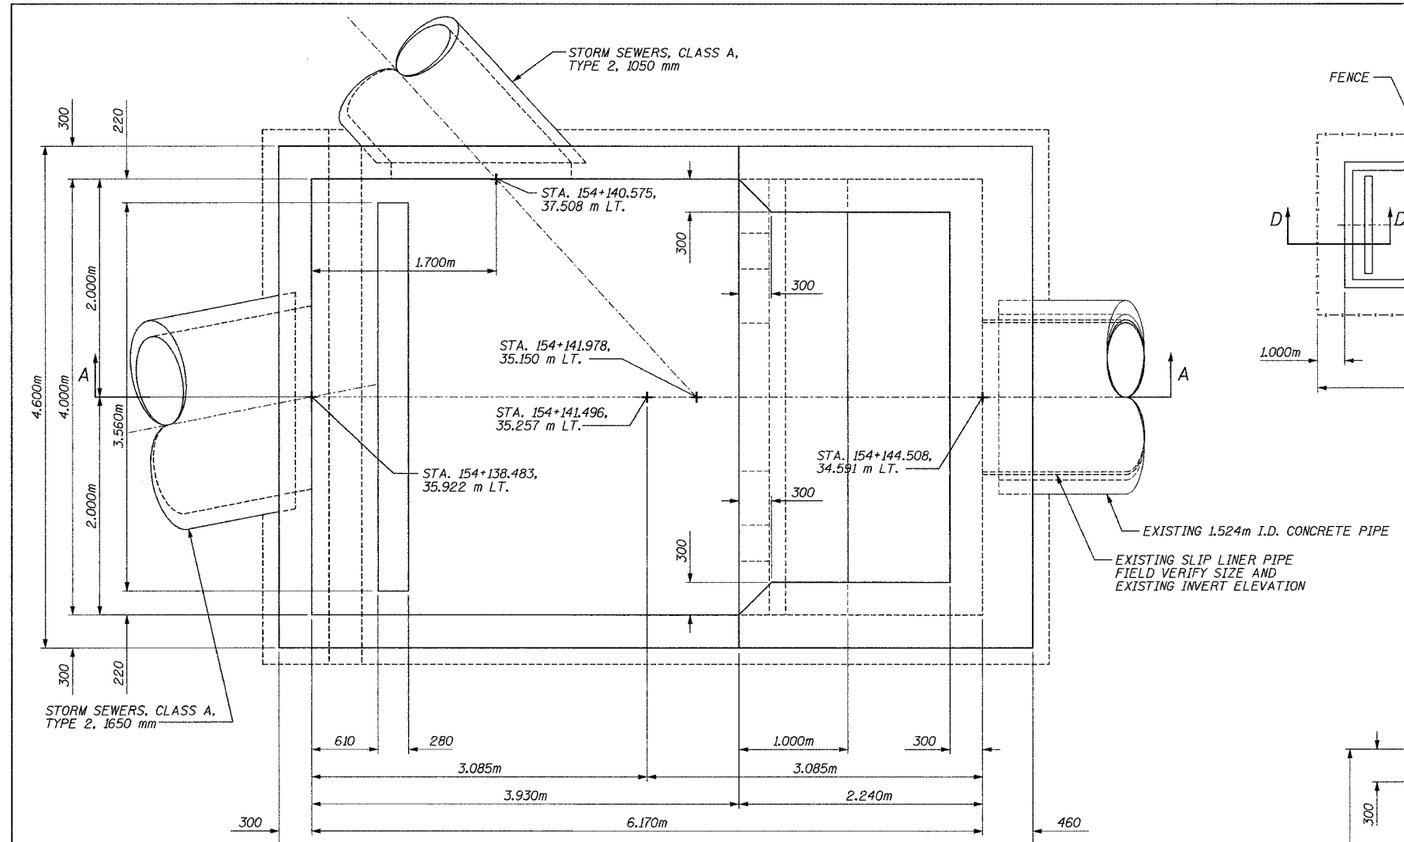

PLAN

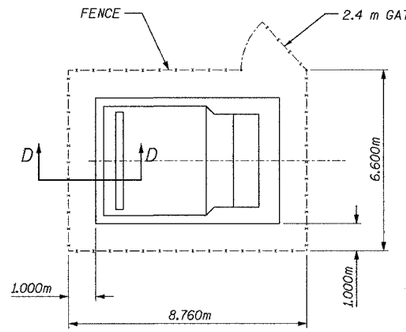

PLAN

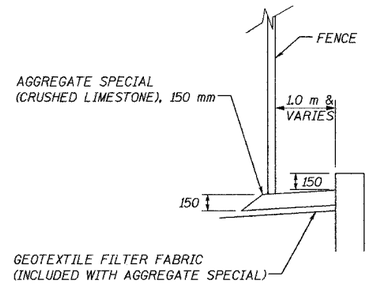

SECTION D-D

CHAIN LINK FENCE DETAIL

SEE STANDARD 664001

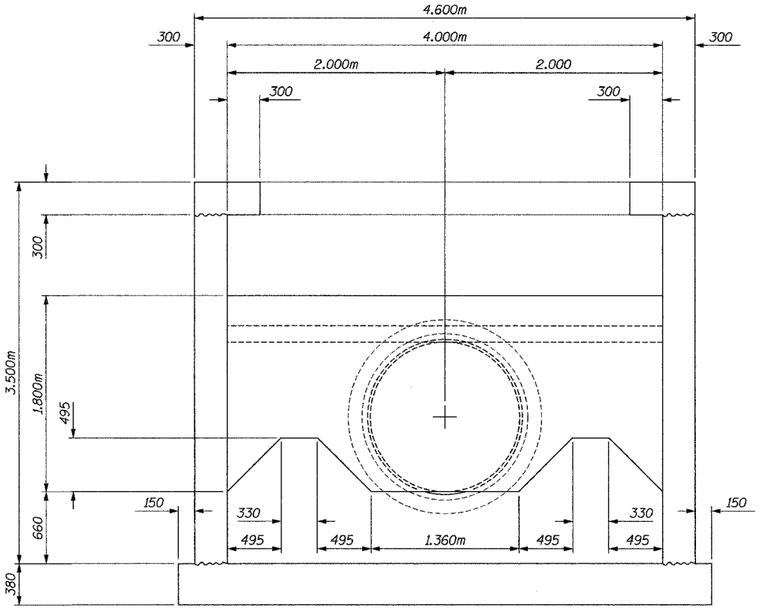

SECTION B-B

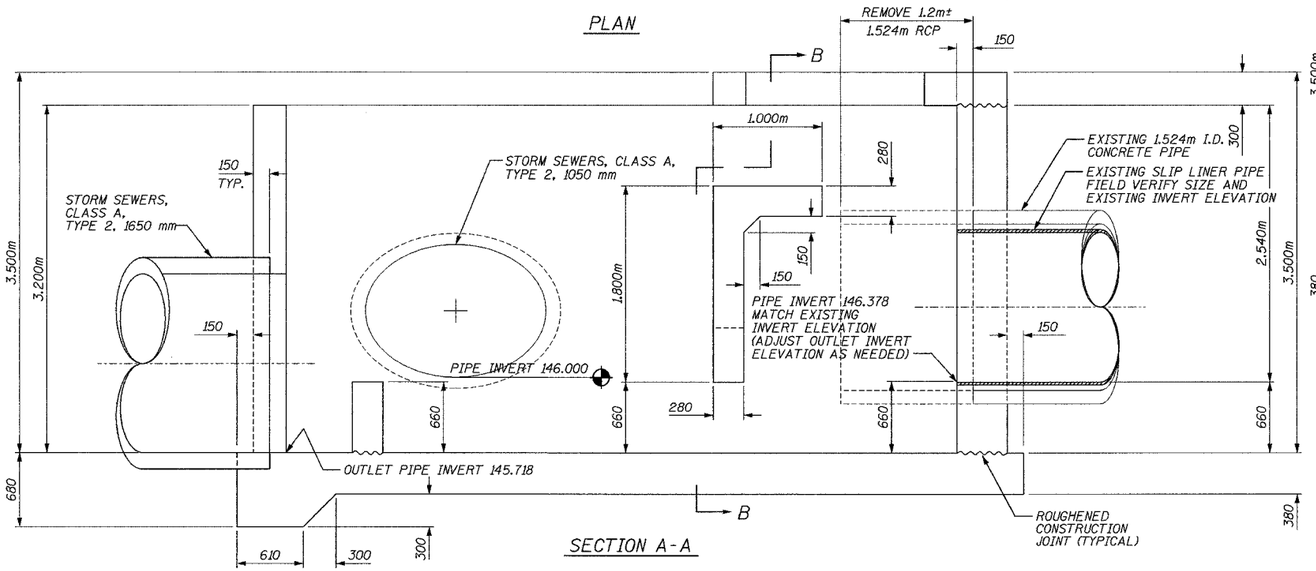

SECTION A-A

SHEET 1 OF 12

DAILY & ASSOCIATES, ENGINEERS, INC. PEORIA, ILLINOIS

REVISIONS NAME	DATE

ILLINOIS DEPARTMENT OF TRANSPORTATION

DRAINAGE DETAIL
STORM SEWER JUNCTION VAULT
STA. 154+141.496

(SHEET 1 OF 3)

DRAWN BY

DATE 01/07/2005 CHECKED BY

CONTRACT 11: PLAN SET 2 OF 4 FINAL PLANS 01/05

01/07/2005 01:21:08 PM
g:\dgt\v5589-74\dwg\contract11\ddil01a-6a.dgn

\\engineering\data\ddil\ddil01a-6a.dgn 01/07/2005 01:21:08 PM