F.A.I. RTE.	SECTION	COUNTY	TOTAL SHEETS	SHEET NO.
74	•	TAZEWELL	1366	1140
STA.		TO STA.		
FED. ROAD DIST. NO. 4		ILLINOIS	FED. AID PROJECT	
• (90-11)R-2;90(13, 14, 14-1)R-1				

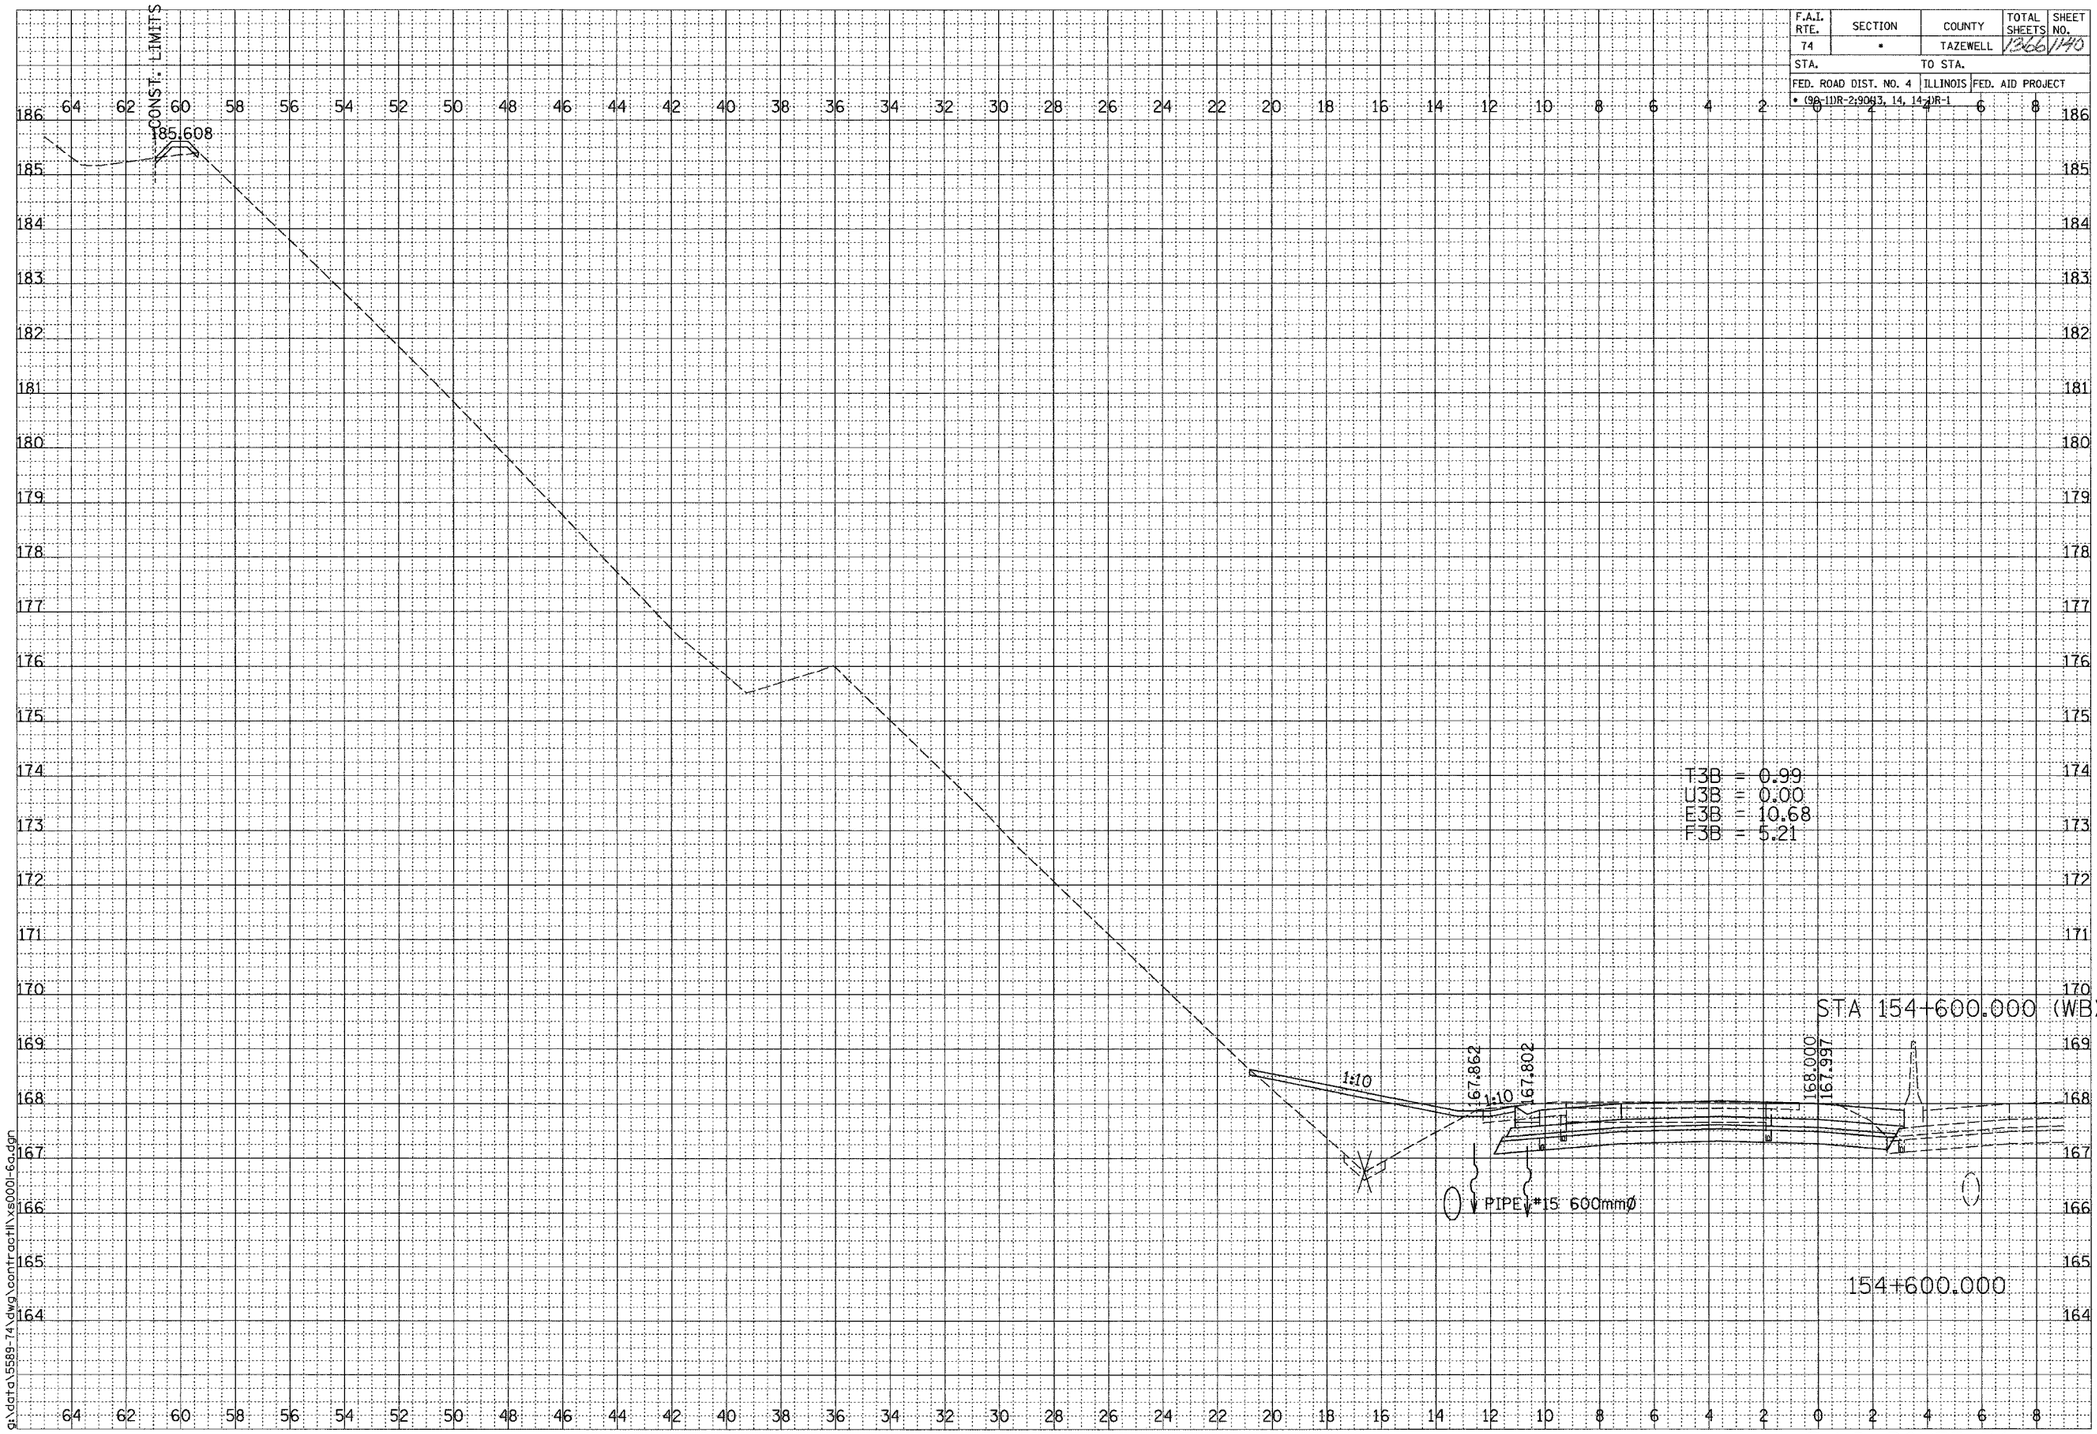

DAILY & ASSOCIATES, ENGINEERS, INC. PEORIA, ILLINOIS

SCALE
H 1: 100
V 1: 50

01/07/2005 09:26:28 AM
g:\data\5589-74\dwg\contract11\xs0001-6a.dgn

CONTRACT 11: PLAN SET 2 OF 3 FINAL PLANS 1/3/04

F.A.I. ROUTE 74 (I-74)