F.A.I. RTE.	SECTION	COUNTY	TOTAL SHEETS	SHEET NO.
74	*	TAZEWELL	366	117
STA. 10+625.000		TO STA. 10+650.000		
FED. ROAD DIST. NO. 4	ILLINOIS	FED. AID PROJECT		
* (90-11)R-2;90(13, 14, 14-1)R-1				

FINAL SURVEY	BY	DATE
NOTE BOOK	SURVEYED	
NO.	PLOTTED	
	TYPED	
	AREAS	
	AREAS CHECKED	

DAILY & ASSOCIATES, ENGINEERS, INC.
PEORIA, ILLINOIS

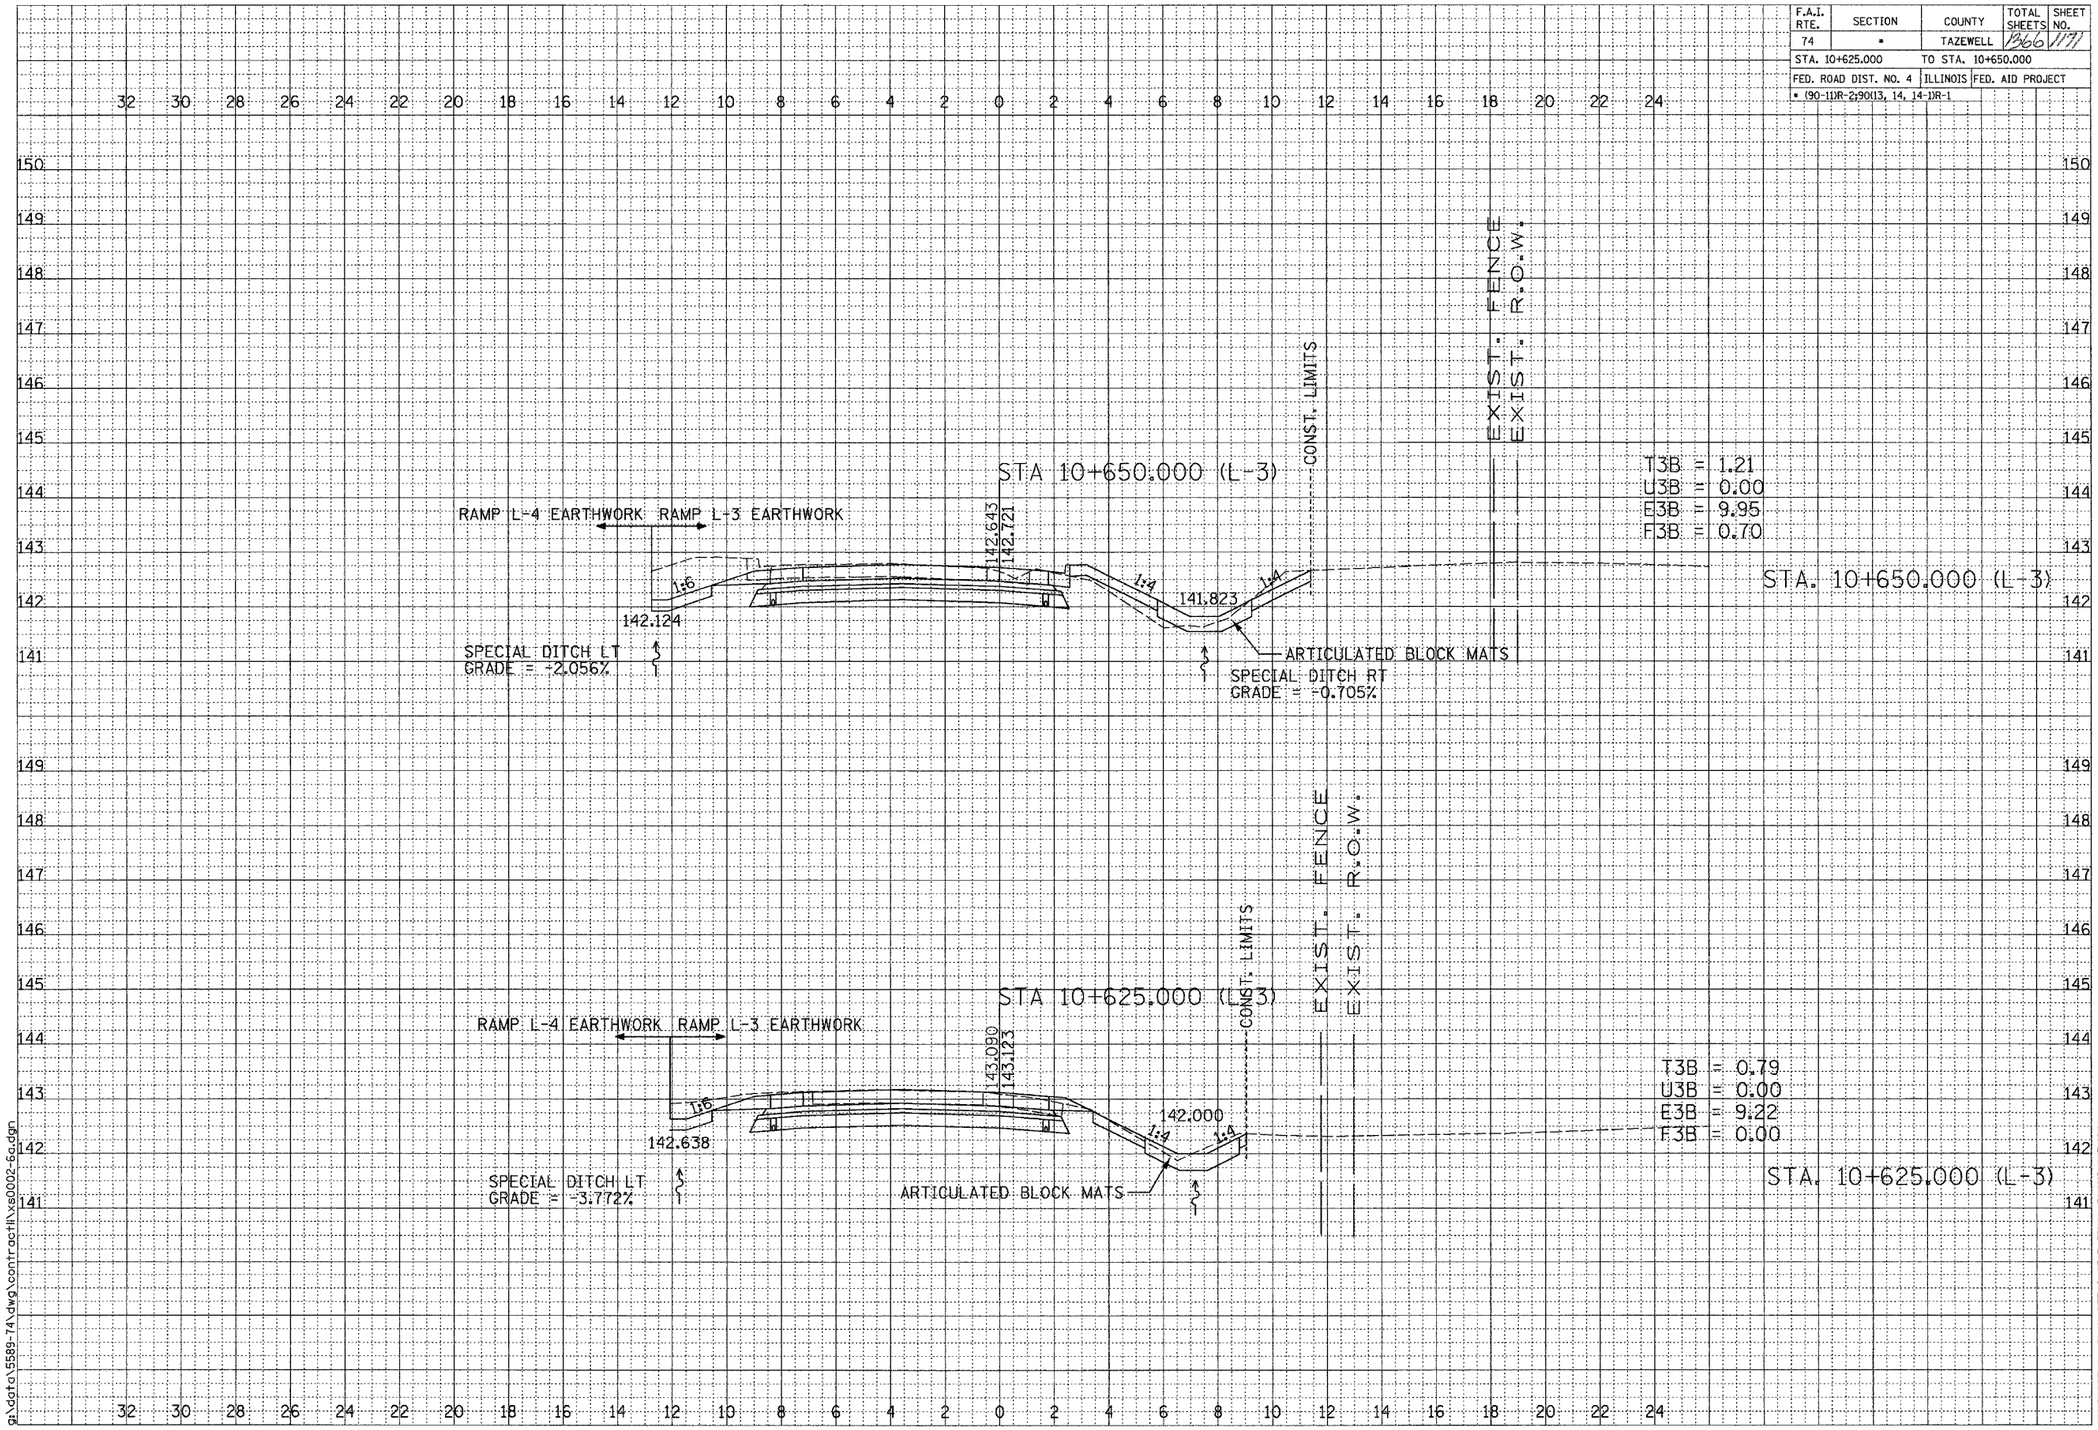

ORIGINAL SURVEY	BY	DATE
NOTE BOOK	SURVEYED	
NO.	PLOTTED	
	TYPED	
	AREAS	
	AREAS CHECKED	

SCALE
H 1: 100
V 1: 50

gl 01/07/2005 09:19:55 AM
g:\data\5589-74\dwg\contract1\xs0002-6a.dgn

CONTRACT 1: PLAN SET 2 OF 3 FINAL PLANS 1/3/04

RAMP L-3

\dwg\contract1\xs0002-6a.dgn 1/07/2005 09:19:55 AM