F.A.I. RTE.	SECTION	COUNTY	TOTAL SHEETS	SHEET NO.
74	*	TAZEWELL	1366	1177
STA. 10+225.000		TO STA. 10+250.000		
FED. ROAD DIST. NO. 4		ILLINOIS	FED. AID PROJECT	
* (90-11)R-2;90(13, 14, 14-1)R-1				

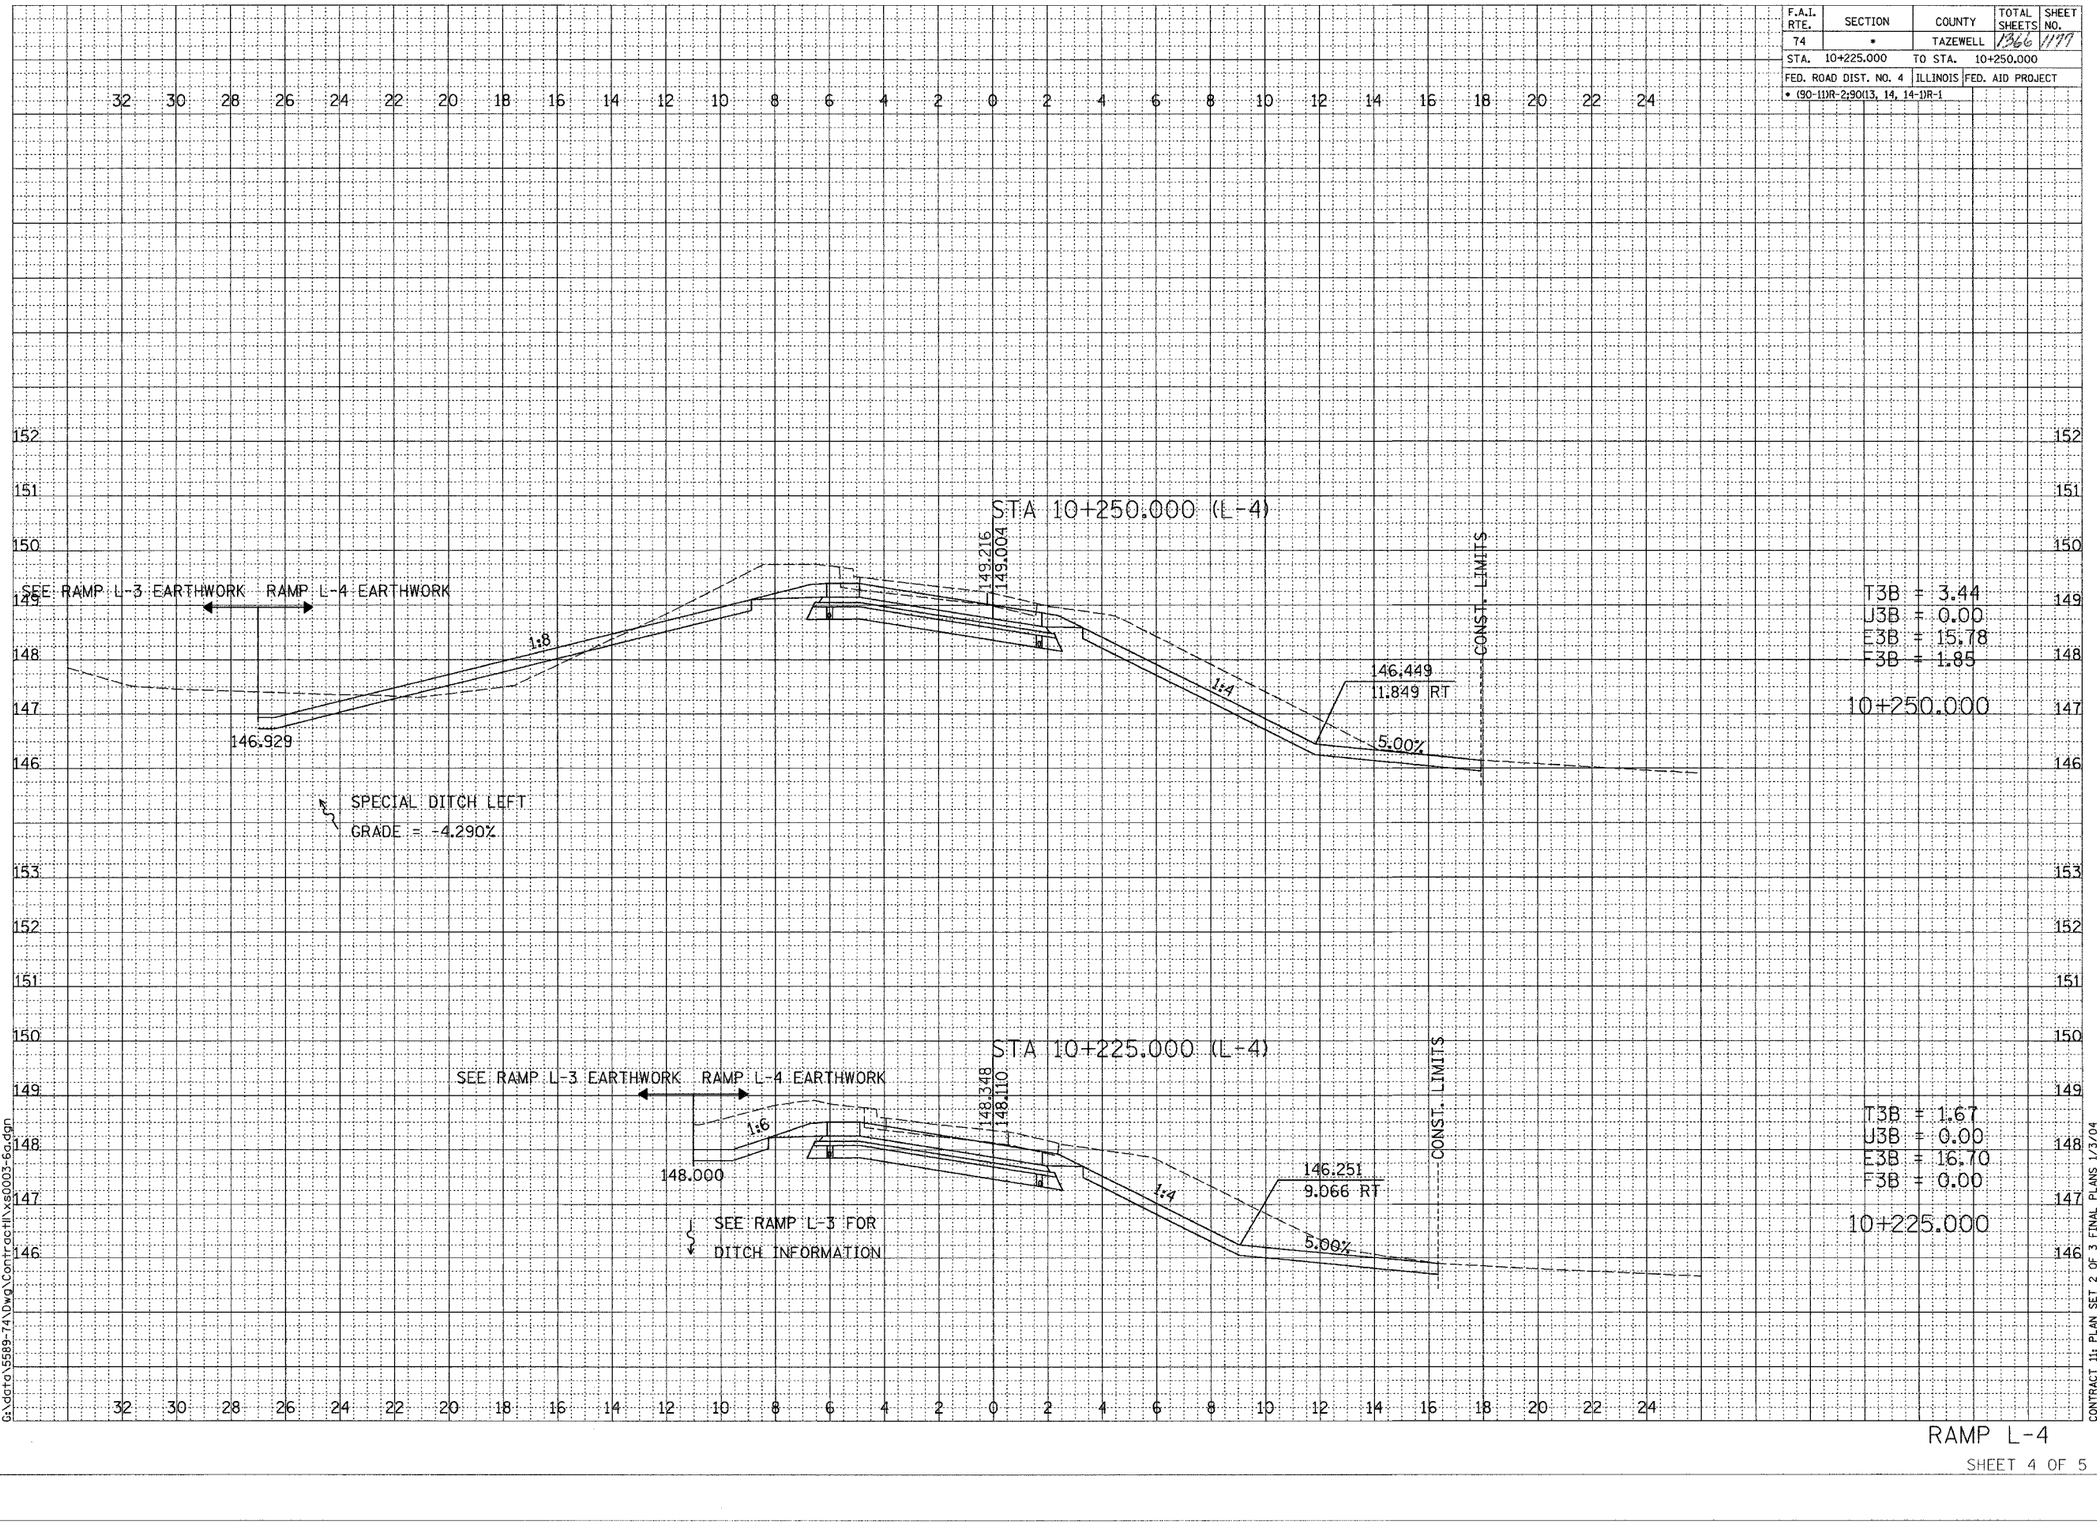

DAILY & ASSOCIATES, ENGINEERS, INC.
PEORIA, ILLINOIS

FINAL SURVEY — NOTE BOOK — NO. — BY — DATE — SURVEYED — PLOTTED — DRAWN — AREAS CHECKED

ORIGINAL SURVEY — NOTE BOOK — NO. — BY — DATE — SURVEYED — PLOTTED — DRAWN — AREAS CHECKED

SCALE
H 1: 100
V 1: 50

cl
01/07/2005 09:12:26 AM
G:\data\5589-74\Dwg\Contract1\xs0003-6a.dgn

CONTRACT 11: PLAN SET 2 OF 3 FINAL PLANS 1/3/04

RAMP L-4

...\Dwg\Contract1\1\xs0003-6a.dgn 01/07/2005 09:12:26 AM