F.A.I. RTE.	SECTION	COUNTY	TOTAL SHEETS	SHEET NO.
74	*	TAZEWELL	1366	1178
STA. 10+275.000		TO STA. 10+300.000		
FED. ROAD DIST. NO. 4		ILLINOIS	FED. AID PROJECT	
* (90-11)R-2;90(13, 14, 14-1)R-1				

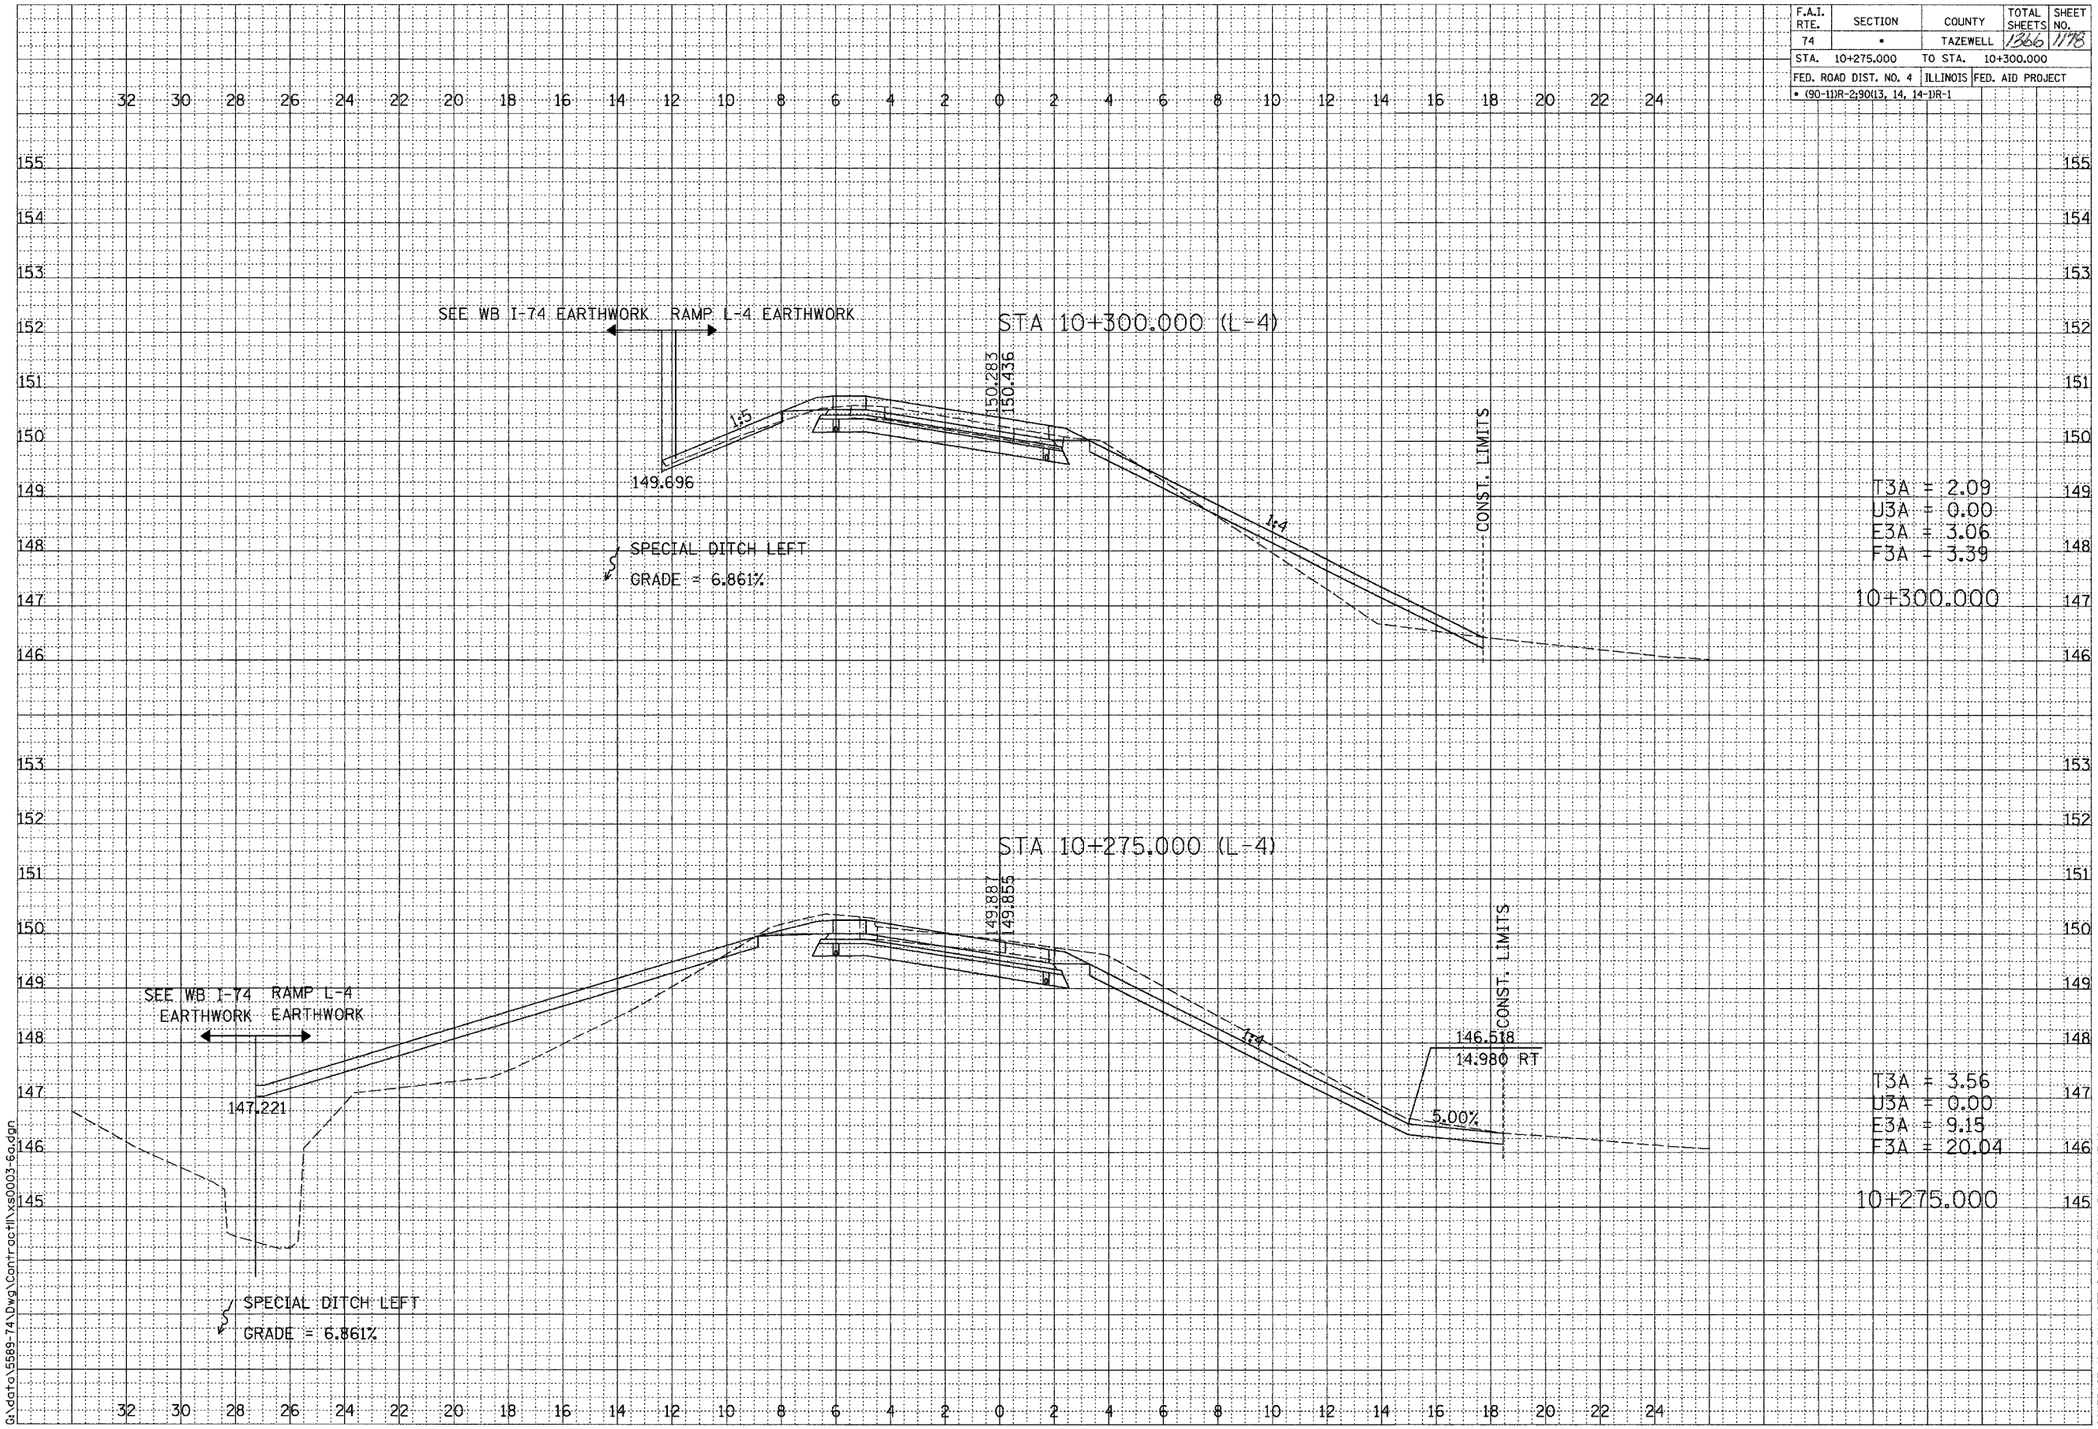

DAILY & ASSOCIATES, ENGINEERS, INC.
PEORIA, ILLINOIS

CONTRACT II: PLAN SET 2 OF 3 FINAL PLANS 1/3/04

RAMP L-4

SHEET 5 OF 5