68201

F.A.I. RTE.	SECTION	COUNTY	TOTAL SHEETS	SHEET NO.
74*	**	TAZEWELL	1366	1179
STA. 99+740		TO STA. 99+760		
FED. ROAD DIST. NO.		ILLINOIS	FED. AID PROJECT	

*: WASHINGTON STREET
**(90-1)IR-2,90(13,14,14-1)IR-1

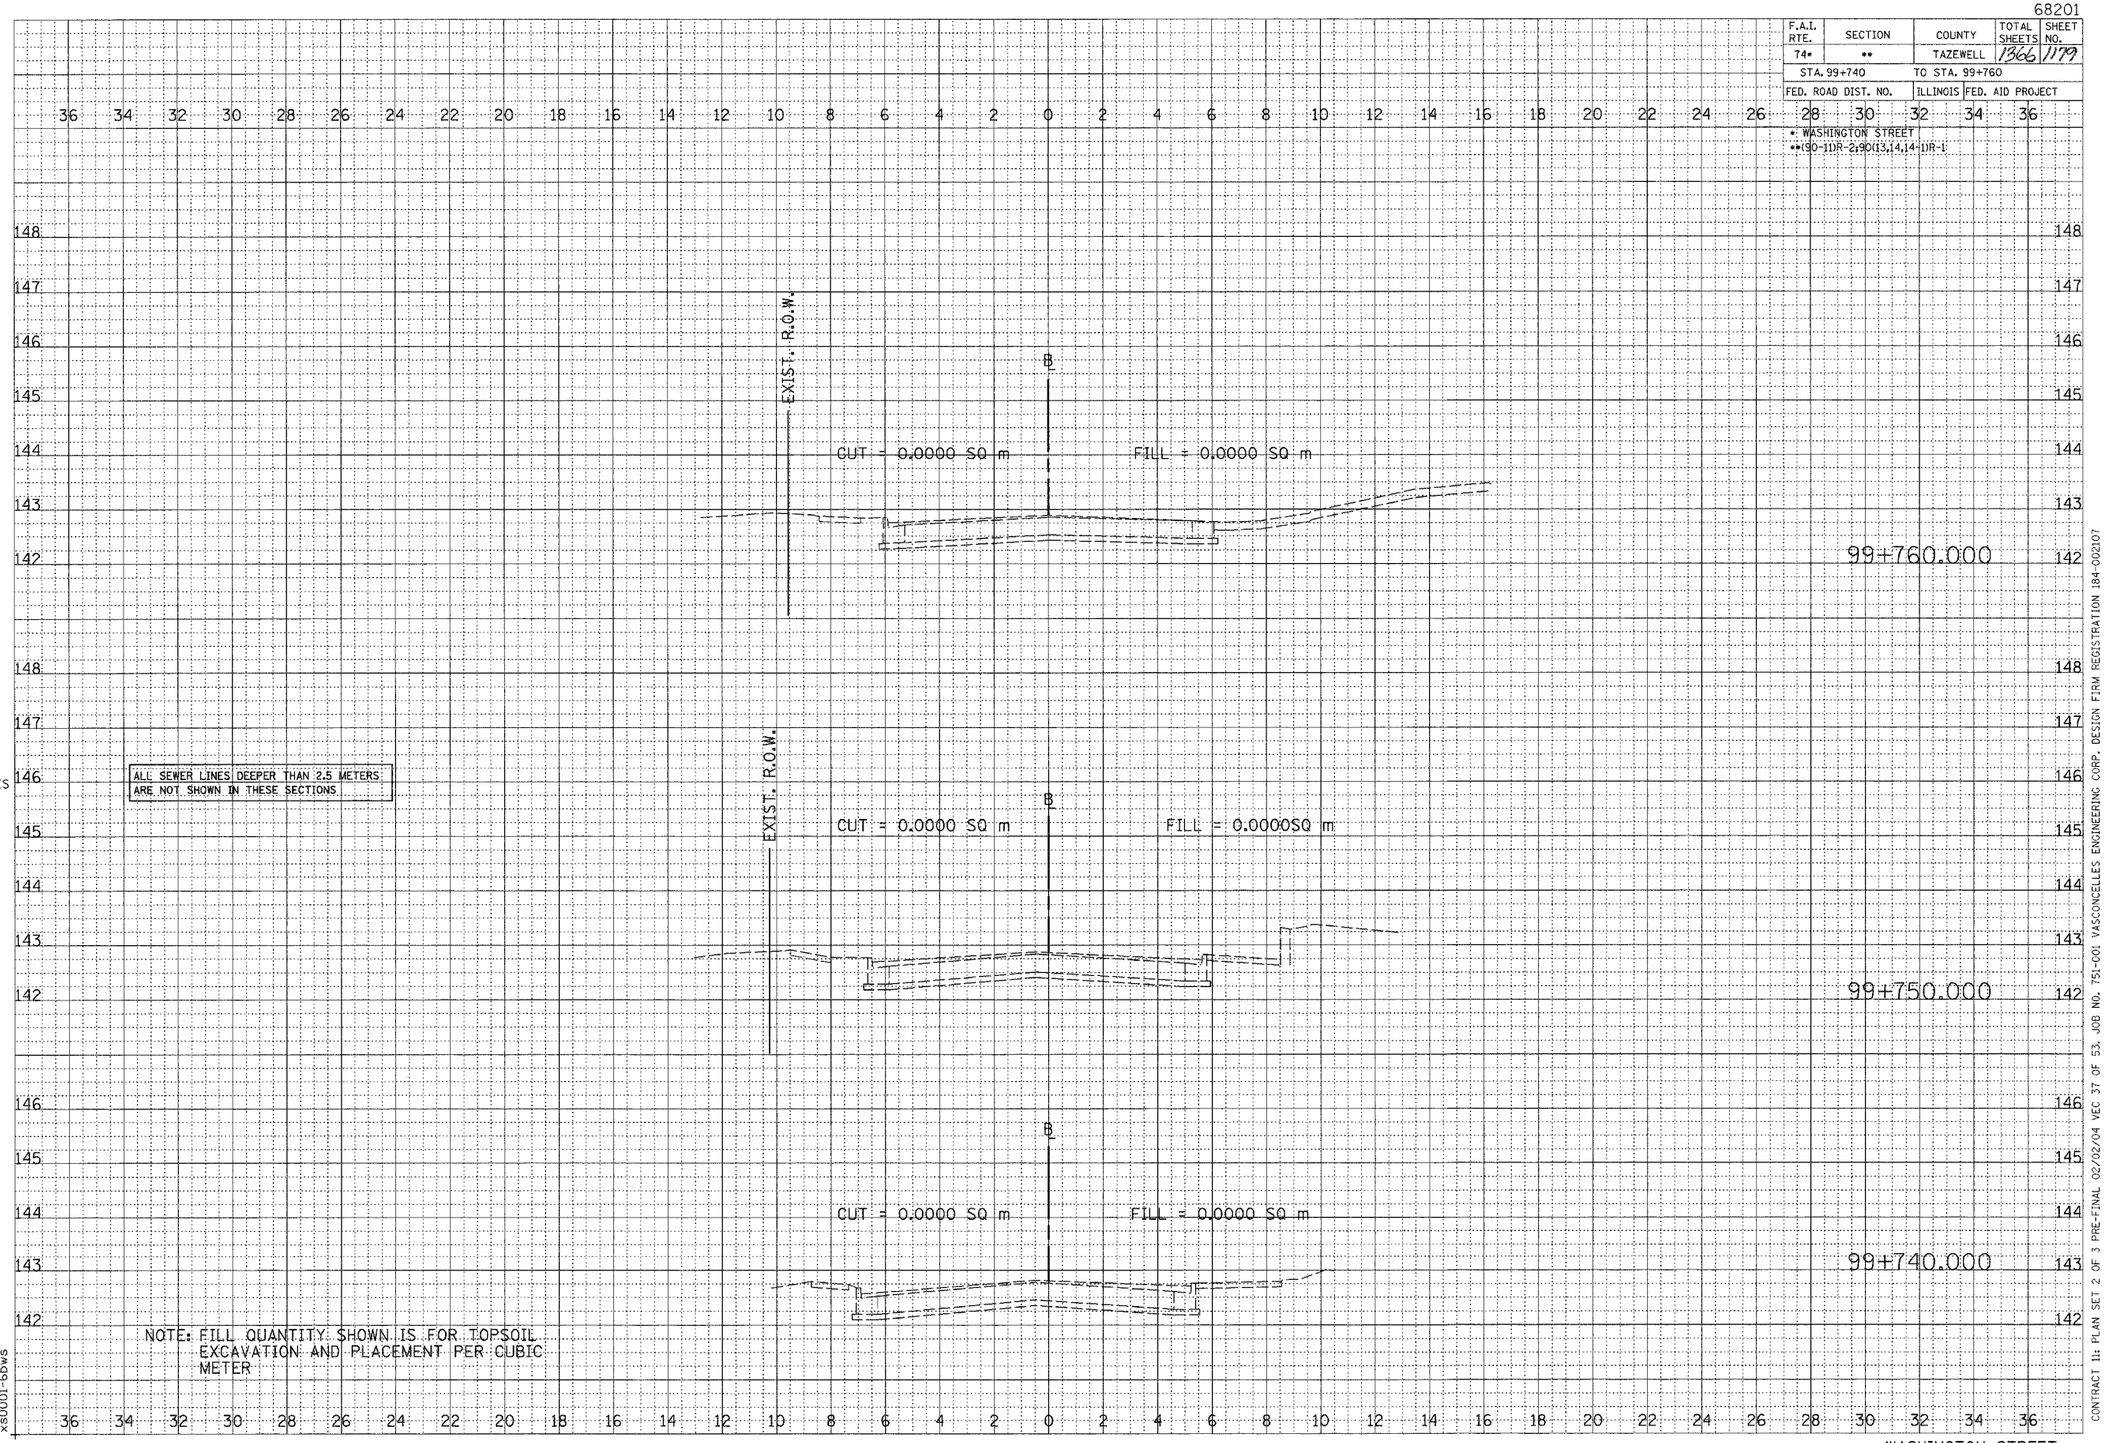

VASCONCELLES
ENGINEERING CORP.
SPRINGFIELD, ILLINOIS

FINAL SURVEY	DATE
	BY
	SURVEYED
	PLOTTED
NOTE BOOK	TEMPLATE
	AREAS
NO.	AREAS CHECKED

ORIGINAL SURVEY	DATE
	BY
	SURVEYED
	PLOTTED
NOTE BOOK	TEMPLATE
	AREAS
NO.	AREAS CHECKED

SCALE
H 1: 100
V 1: 50

xs0001-6bws

CONTRACT 1: PLAN SET 2 OF 3 PRE-FINAL 02/02/04 VEC 37 OF 53. JOB NO. 751-001 VASCONCELLES ENGINEERING CORP. DESIGN FIRM REGISTRATION 184-002107