68201

F.A.I. RTE.	SECTION	COUNTY	TOTAL SHEETS	SHEET NO.
74*	**	TAZEWELL	1966	1181
STA. 99+800		TO STA. 99+820		
FED. ROAD DIST. NO.		ILLINOIS	FED. AID PROJECT	

*: WASHINGTON STREET
**(90-11)R-2,90(13,14,14-1)R-1

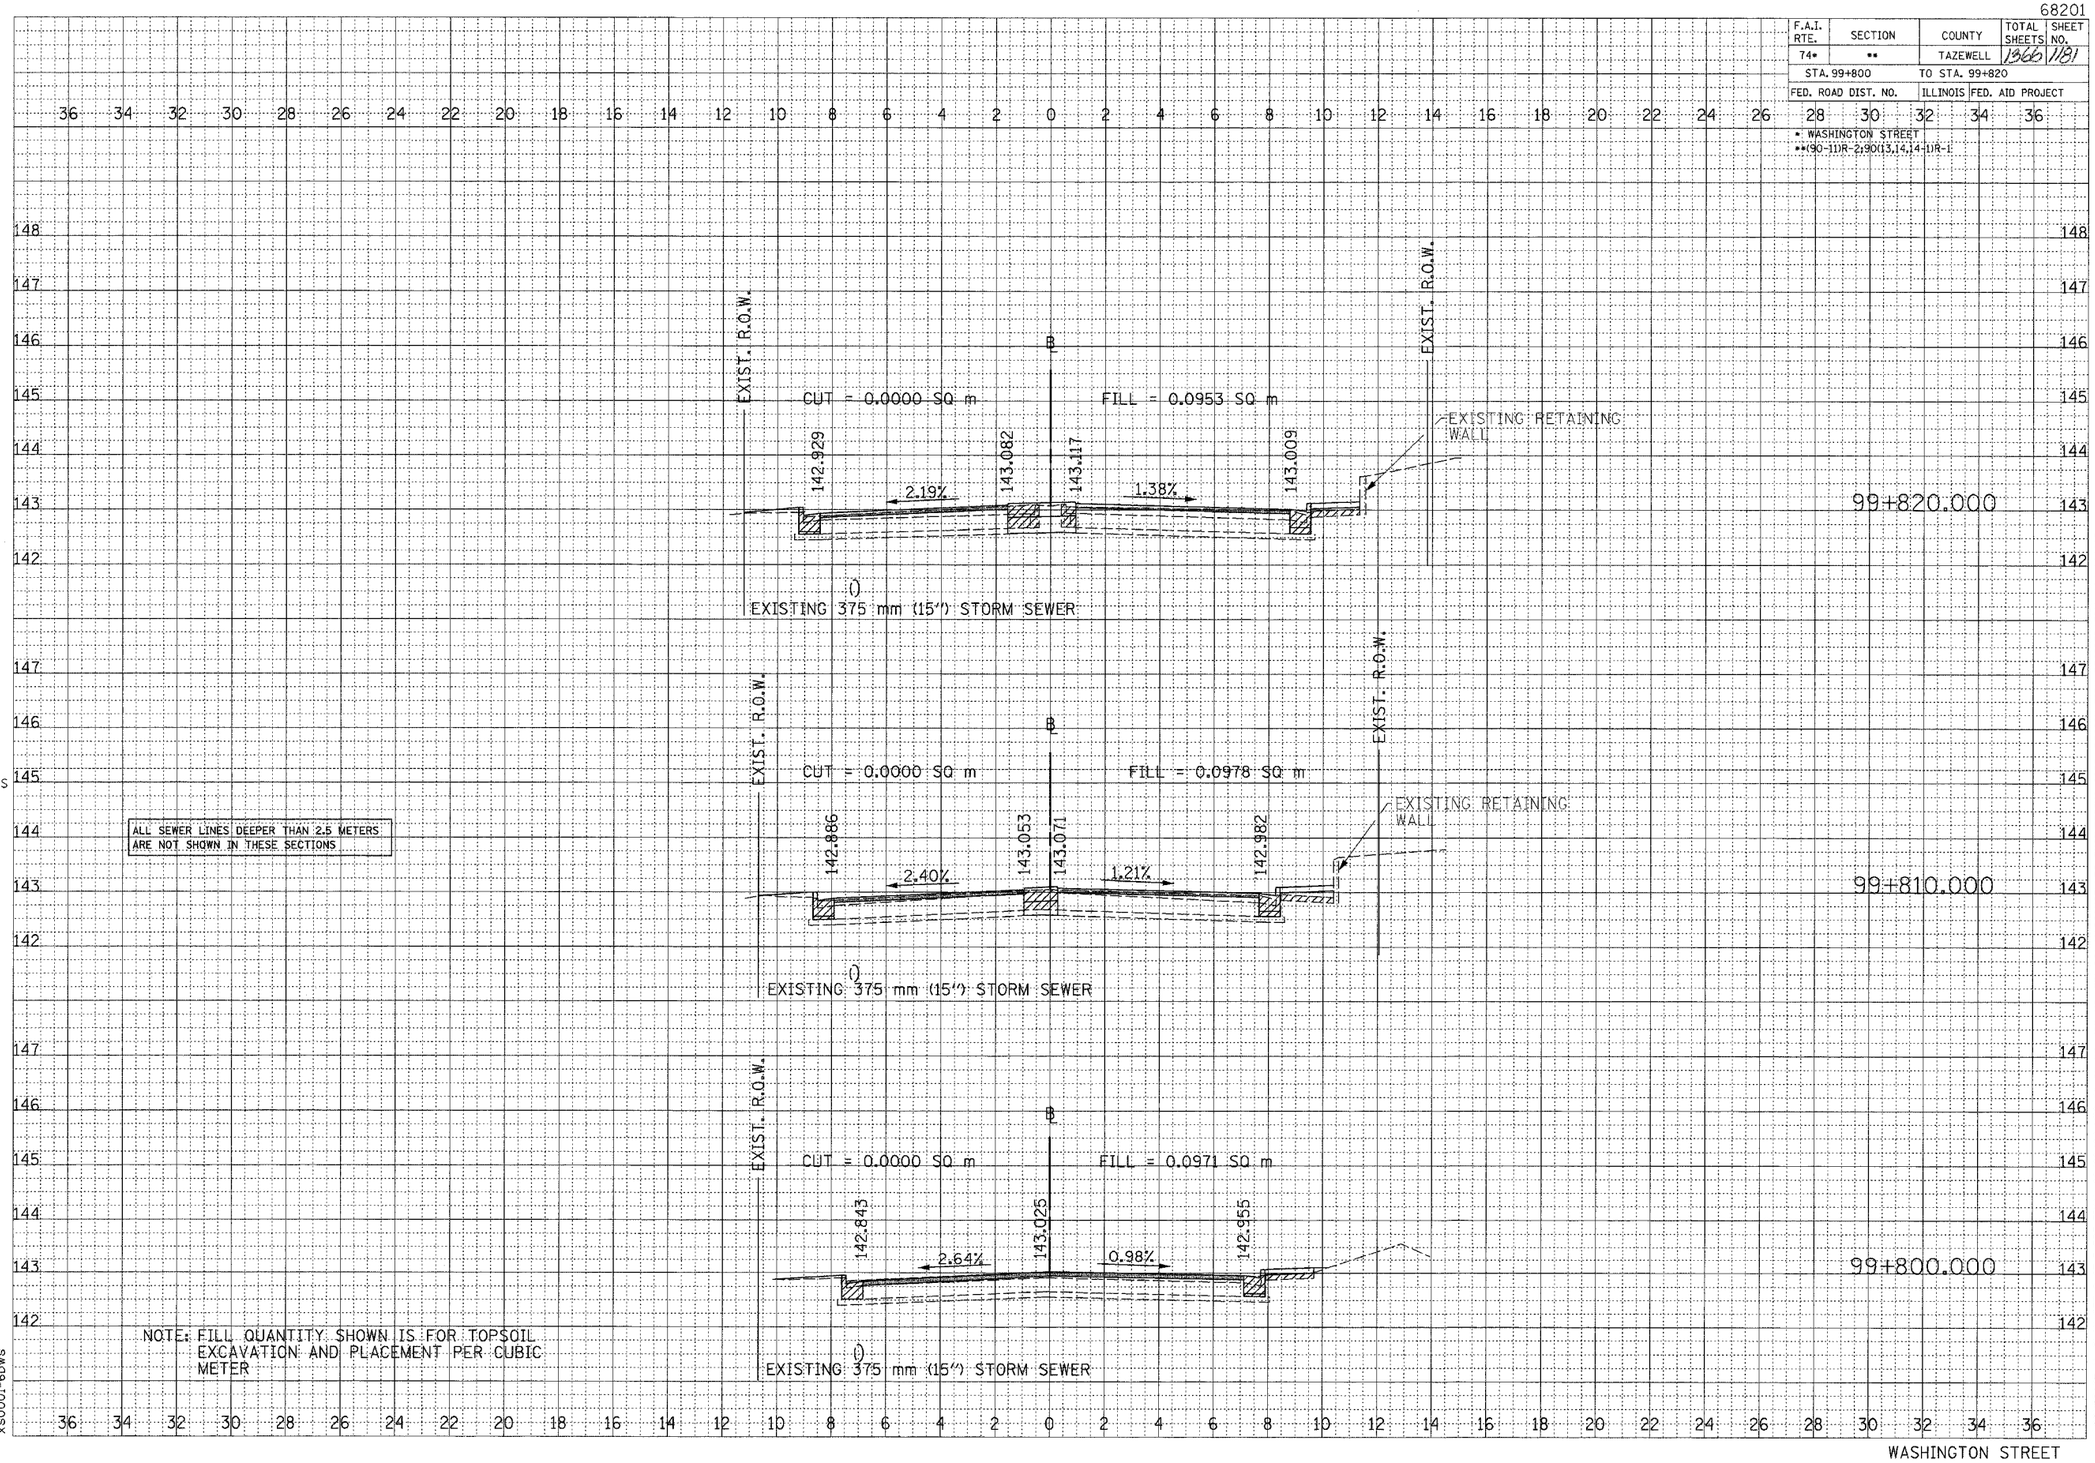

FINAL SURVEY	BY	DATE
NOTE BOOK NO.	SURVEYED	
	PLOTTED	
	TEMPLATE	
	AREAS	
	AREAS CHECKED	

ORIGINAL SURVEY	BY	DATE
NOTE BOOK NO.	SURVEYED	
	PLOTTED	
	TEMPLATE	
	AREAS	
	AREAS CHECKED	

VASCONCELLES ENGINEERING CORP.
SPRINGFIELD, ILLINOIS

SCALE
H 1: 100
V 1: 50

xs0001-6bws

CONTRACT 11; PLAN SET 2 OF 3 PRE-FINAL 02/02/04 VEC 39 OF 53. JOB NO. 751-001 VASCONCELLES ENGINEERING CORP. DESIGN FIRM REGISTRATION 184-002107