68201

F.A.I. RTE.	SECTION	COUNTY	TOTAL SHEETS	SHEET NO.
74*	**	TAZEWELL	1366	1186
STA. 99+950		TO STA. 99+970		
FED. ROAD DIST. NO.		ILLINOIS	FED. AID PROJECT	

* WASHINGTON STREET
**(90-11)R-2.90(13,14,14-1)R-1

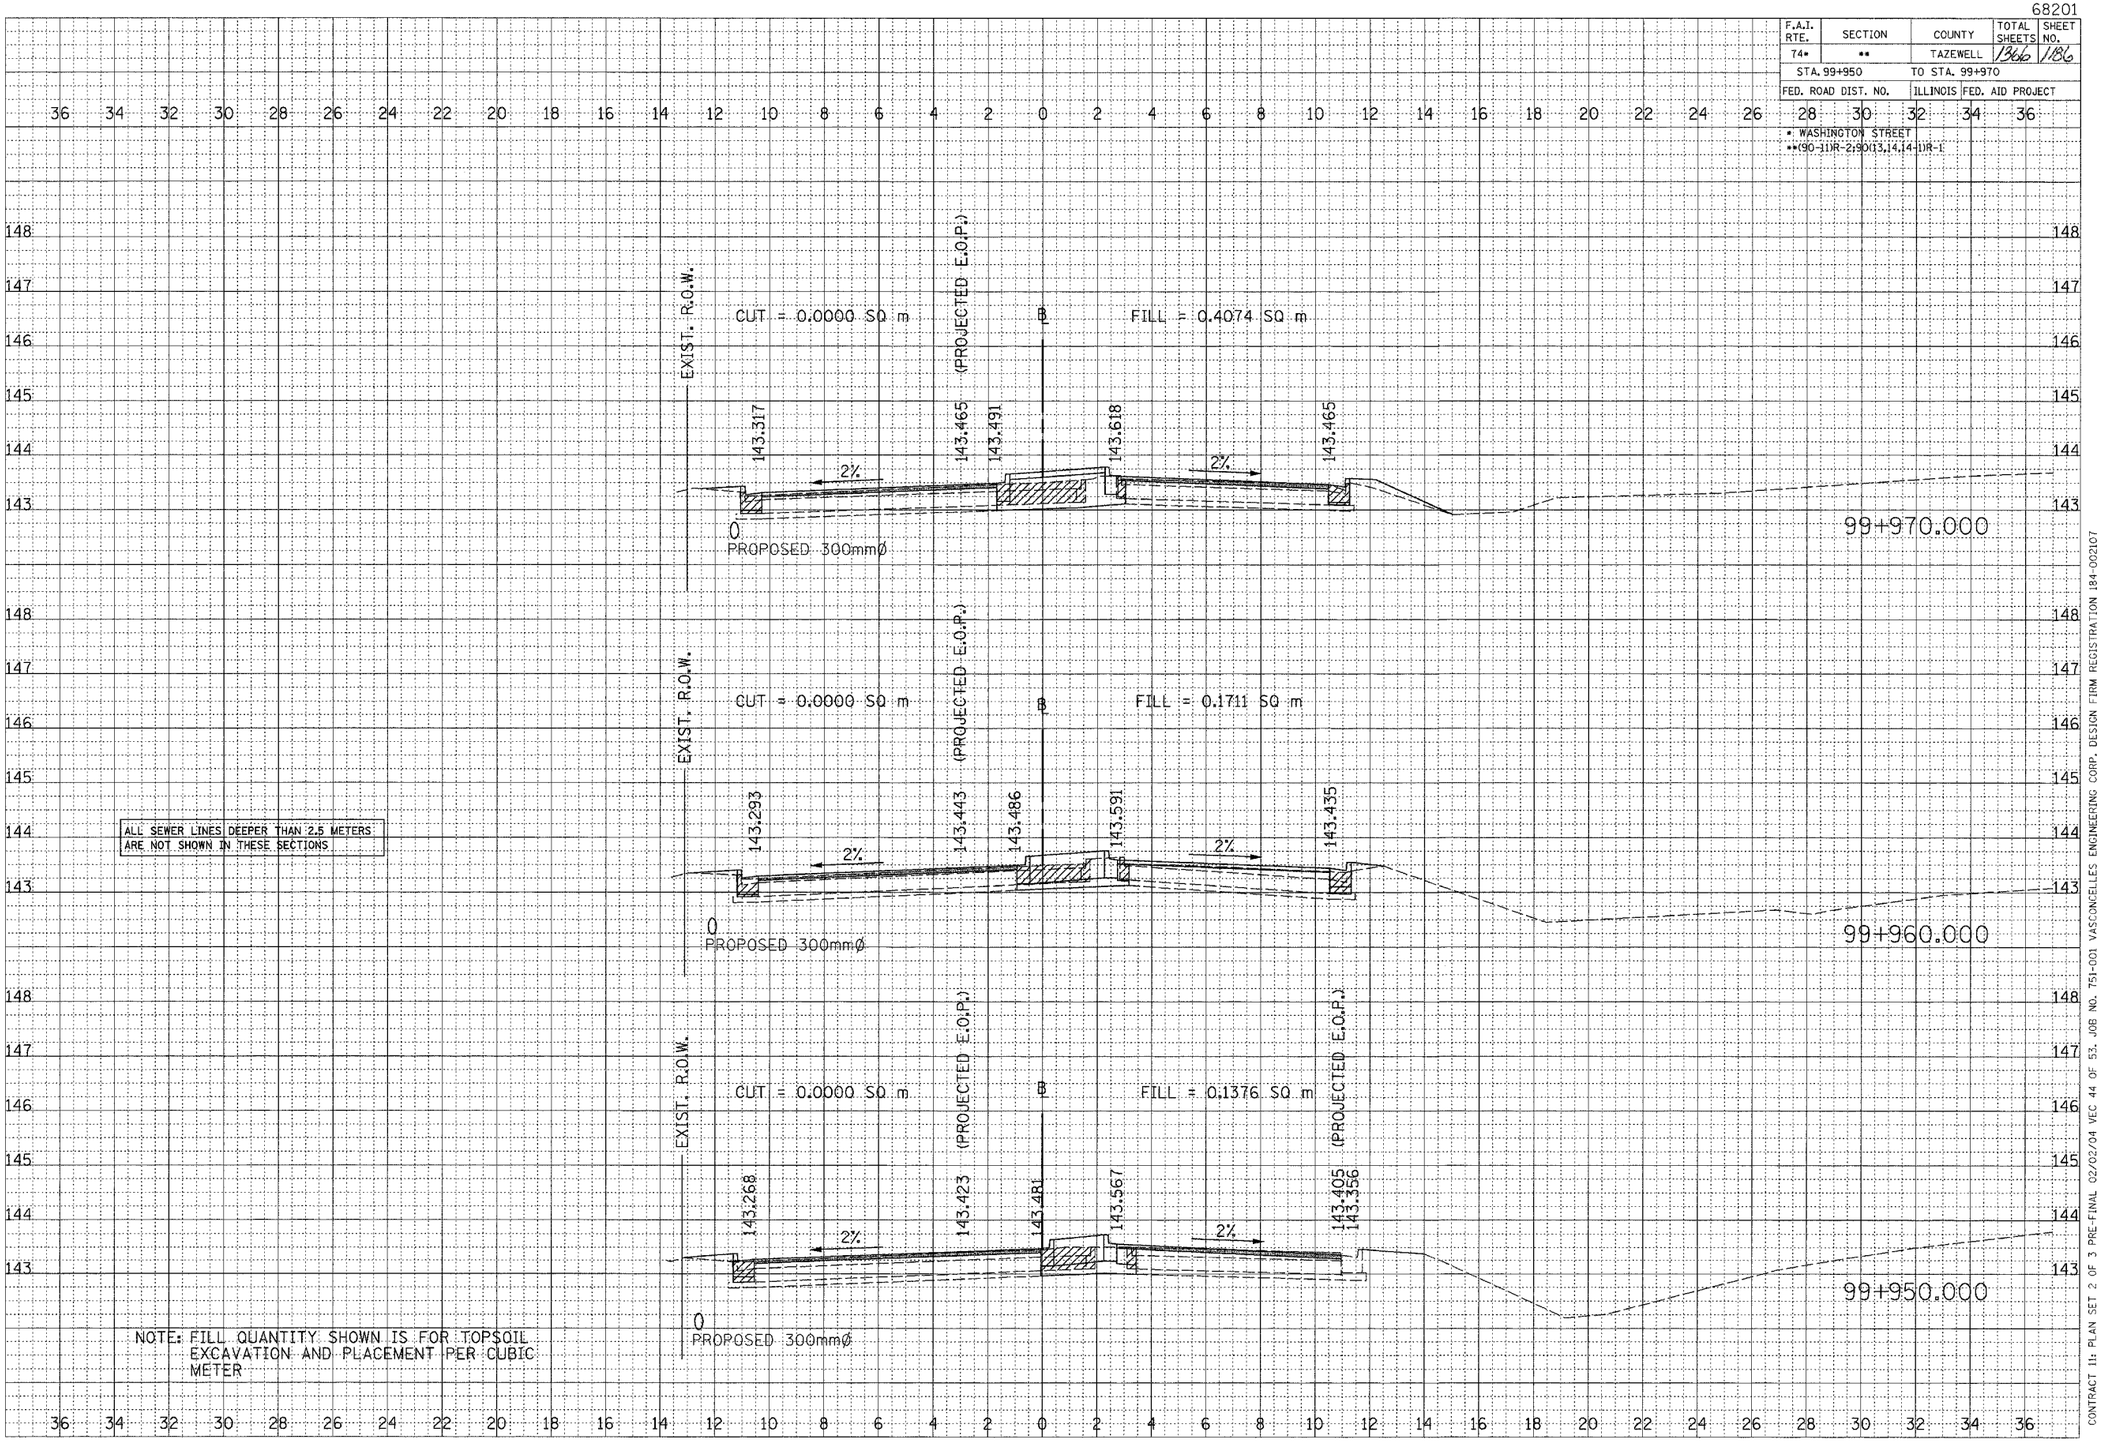

FINAL SURVEY	NOTE BOOK	NO.
SURVEYED	BY	DATE
PLOTTED		
CHECKED		
AREAS		
AREAS CHECKED		

ORIGINAL SURVEY	NOTE BOOK	NO.
SURVEYED	BY	DATE
PLOTTED		
CHECKED		
AREAS		
AREAS CHECKED		

VASCONCELLES
ENGINEERING CORP.
SPRINGFIELD, ILLINOIS

SCALE
H 1: 100
V 1: 50

xs0001-6bws

CONTRACT 11: PLAN SET 2 OF 3 PRE-FINAL 02/02/04 VEC 44 OF 53. JOB NO. 751-001 VASCONCELLES ENGINEERING CORP. DESIGN FIRM REGISTRATION 184-002107