68201

F.A.I. RTE.	SECTION	COUNTY	TOTAL SHEETS	SHEET NO.
74*	**	TAZEWELL	1366	1191
STA. 100+050		TO STA. 100+070		
FED. ROAD DIST. NO.		ILLINOIS	FED. AID PROJECT	

* WASHINGTON STREET
**(90-11)R-2;90(13,14,14-1)R-1

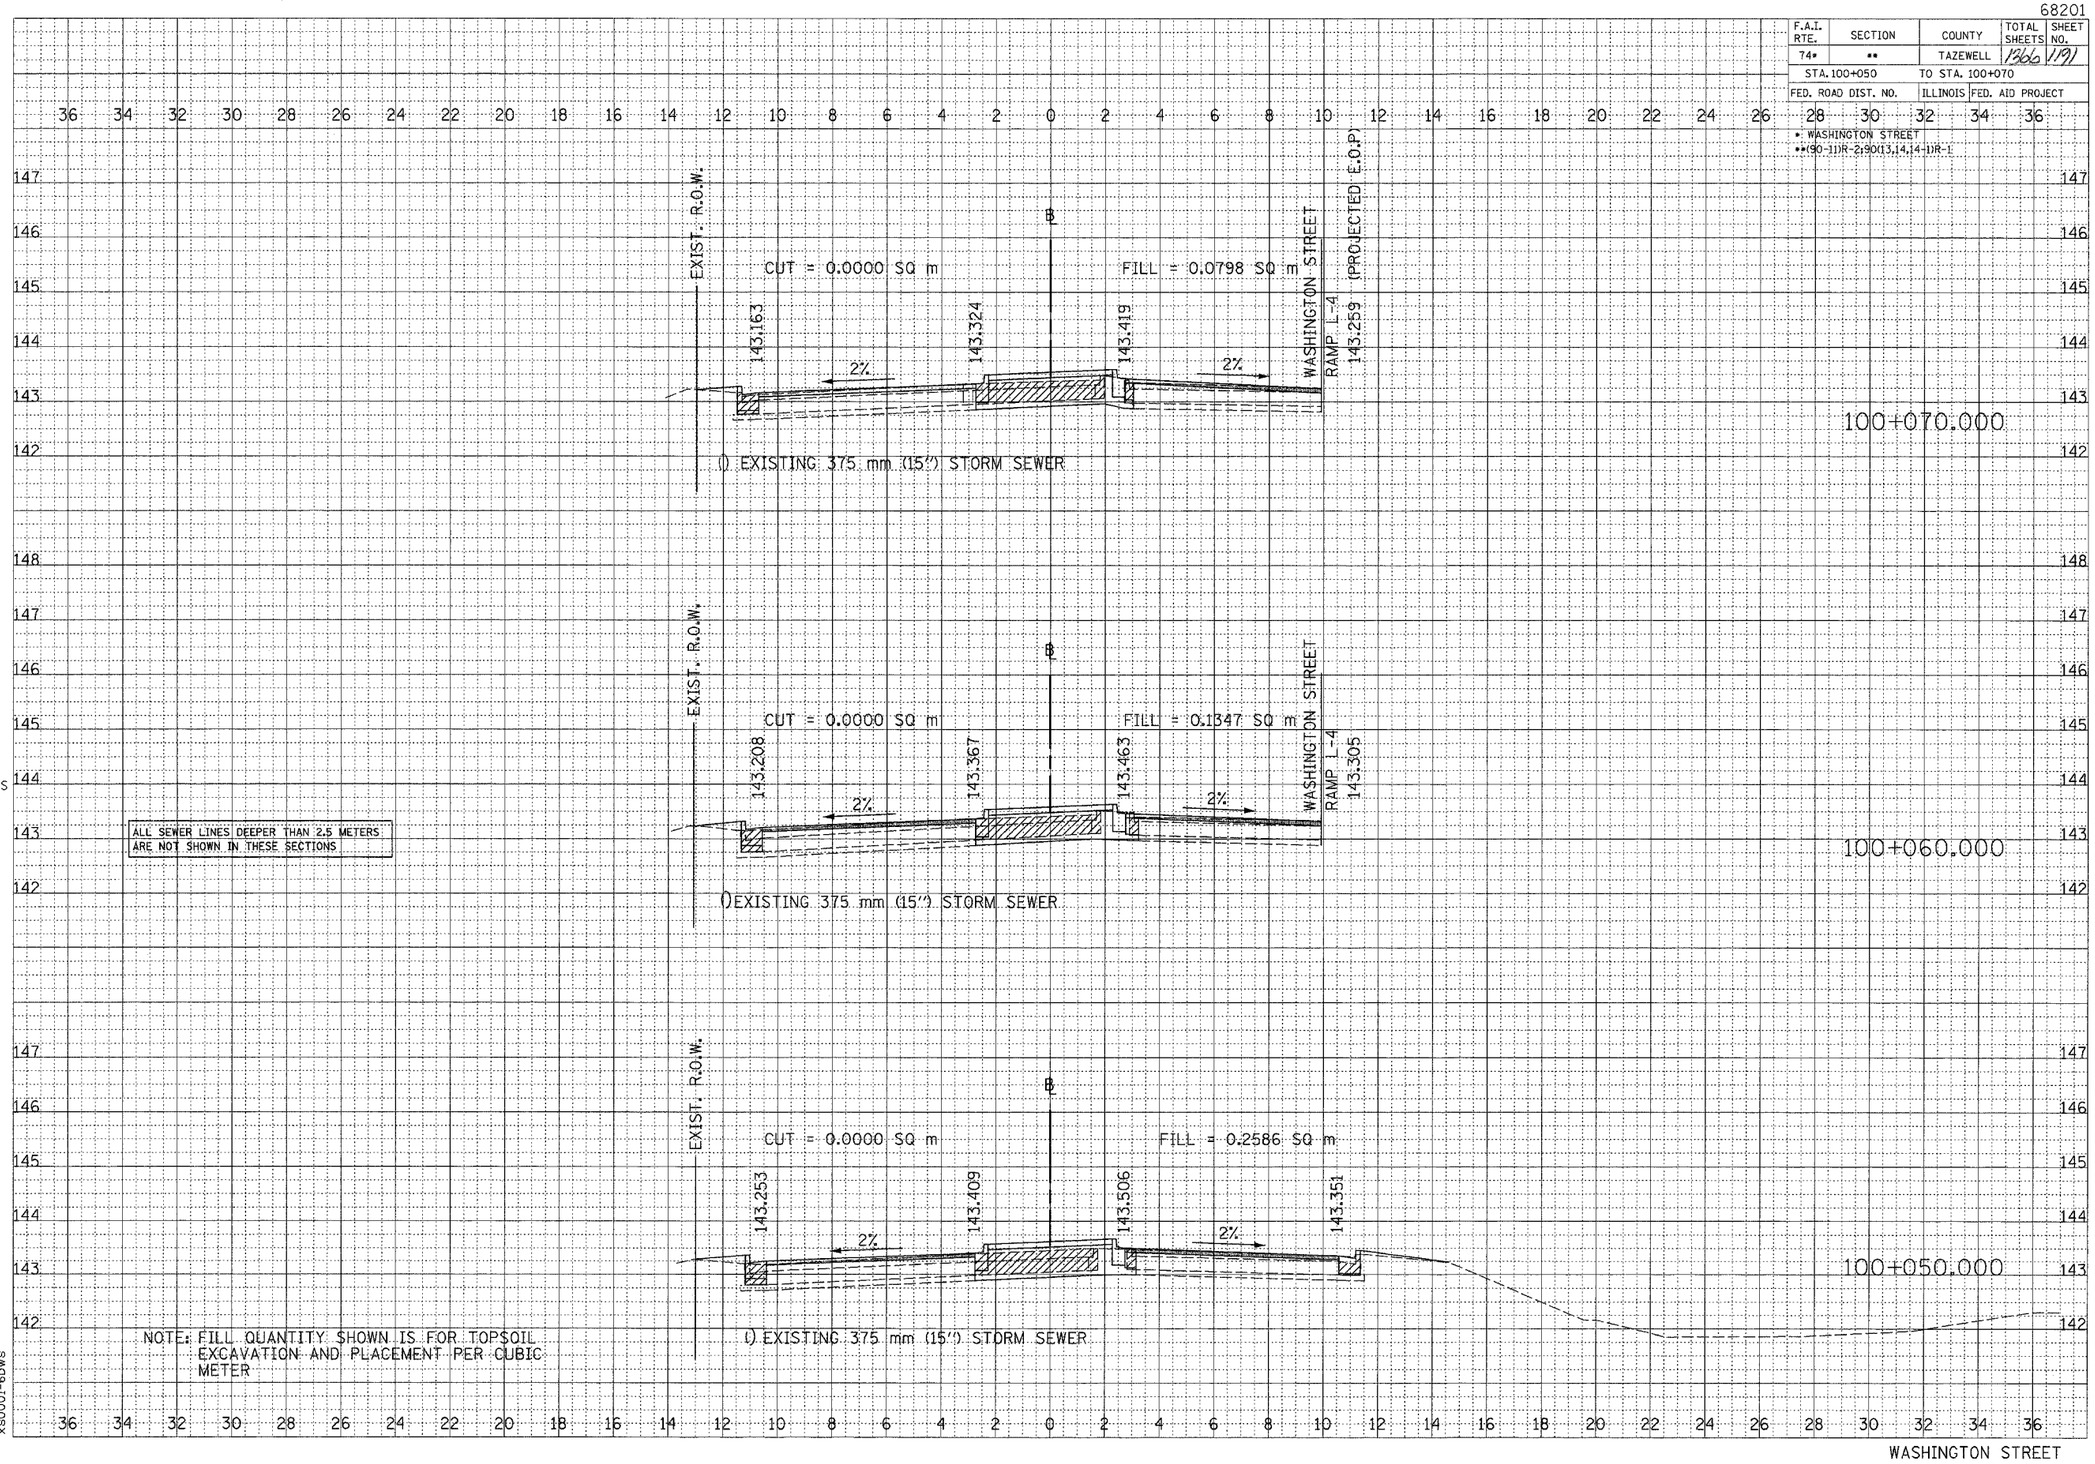

VASCONCELLES ENGINEERING CORP.
SPRINGFIELD, ILLINOIS

SCALE
H 1: 100
V 1: 50

xs0001-6bws

WASHINGTON STREET

CONTRACT 11: PLAN SET 2 OF 3 PRE-FINAL 02/02/04 VEC 49 OF 53. JOB NO. 751-001 VASCONCELLES ENGINEERING CORP. DESIGN FIRM REGISTRATION 184-002107