F.A.I. RTE.	SECTION	COUNTY	TOTAL SHEETS	SHEET NO.
74	*	TAZEWELL	1366	1286
STA.		TO STA.		
FED. ROAD DIST. NO.	ILLINOIS	FED. AID PROJECT		
* (90-11)R-2;90(13,14,14-1)R-1		CONTRACT NO. 68201		

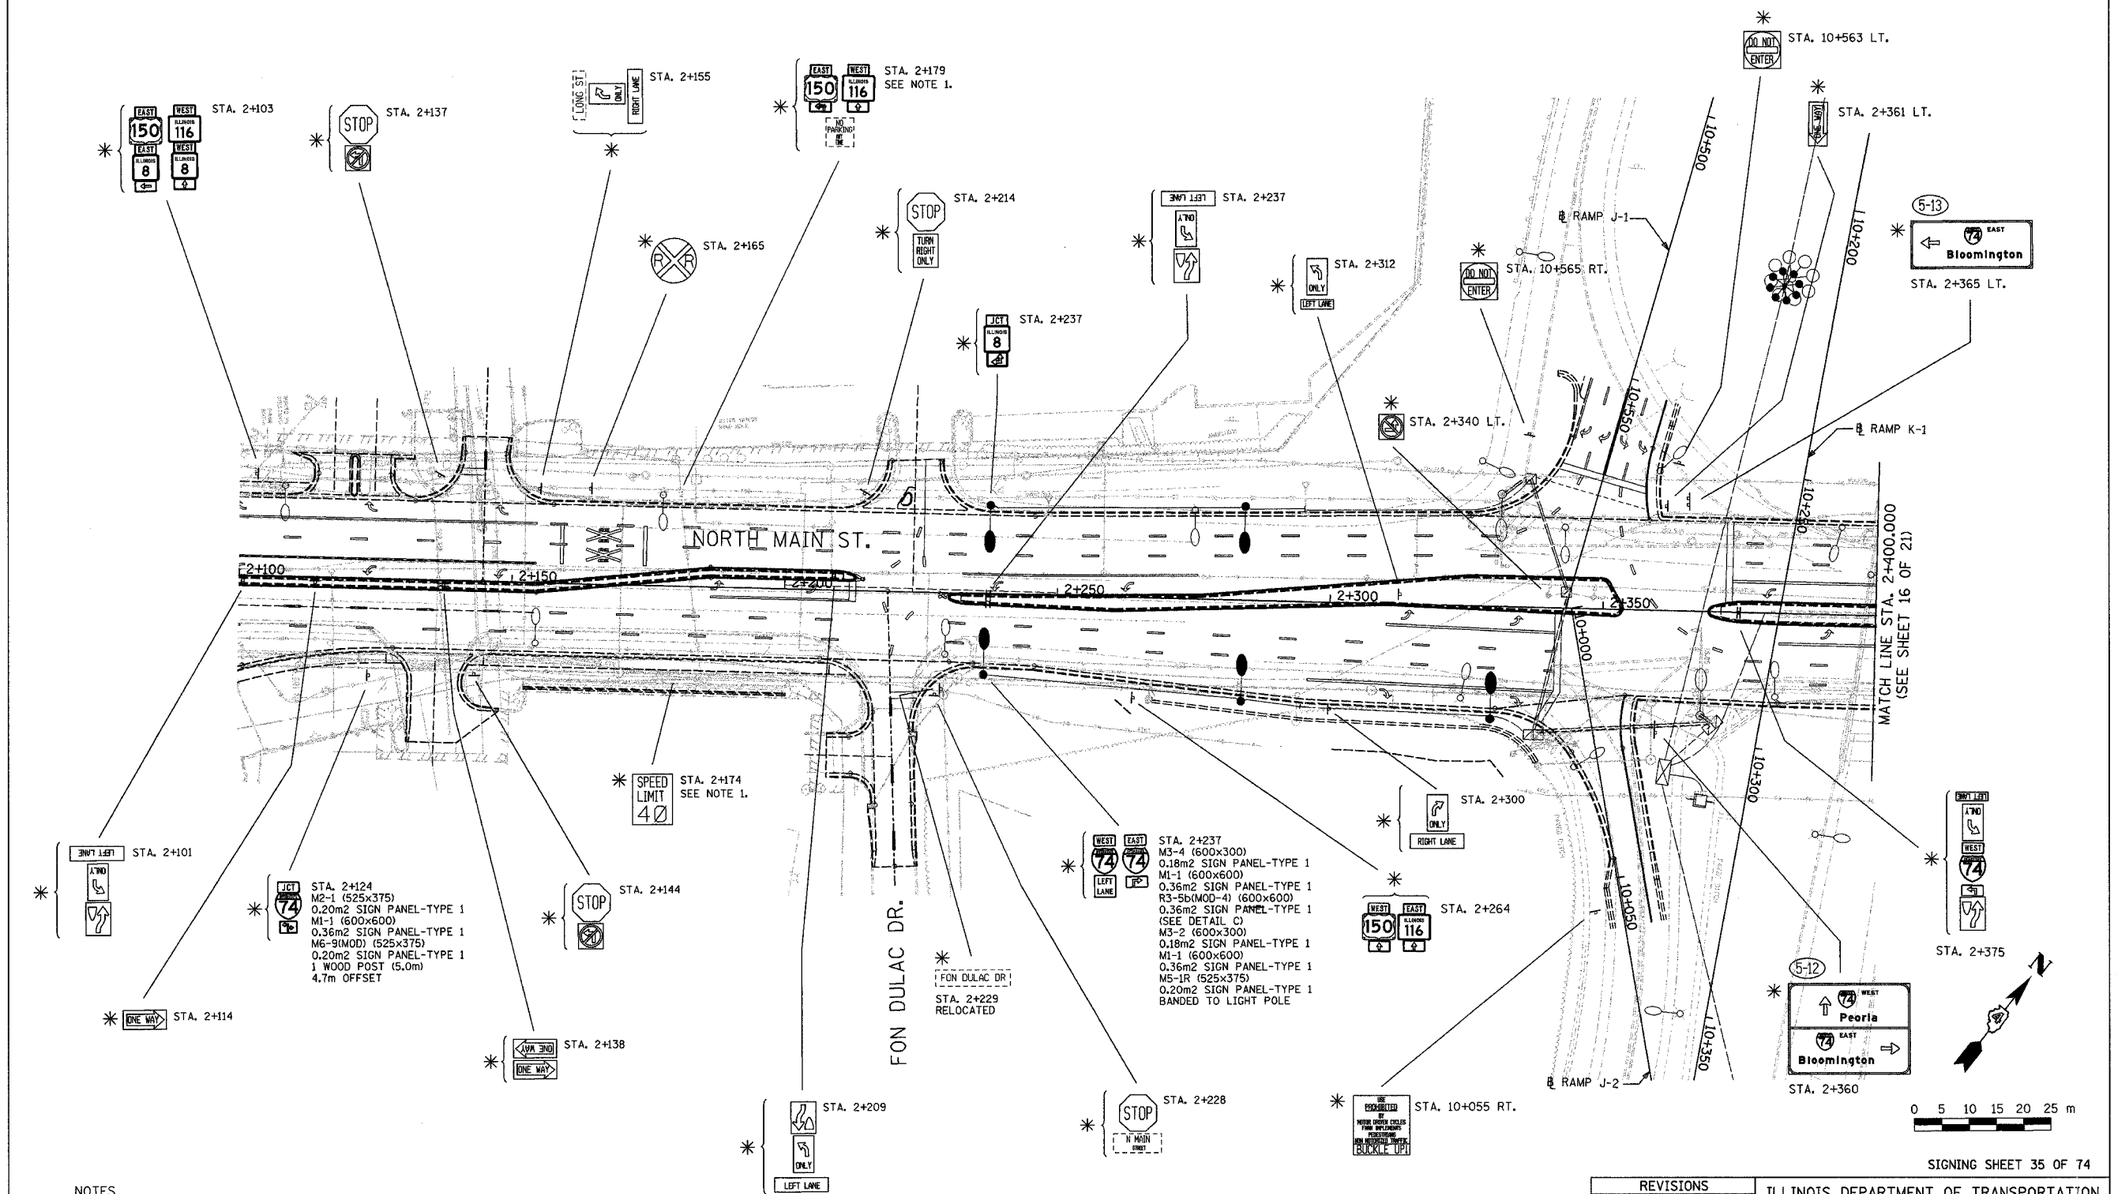

SIGNING SHEET 35 OF 74

NOTES

1. MAIN ST. LIGHTING SOUTH OF FONDULAC DR. WAS PROPOSED AS PART OF ANOTHER CONTRACT, AND WAS SUBSEQUENTLY REMOVED FROM THAT CONTRACT FOLLOWING SUBMITTAL OF THE PS&E PLANS. ANY RESULTING CHANGES IN THE REQUIRED MOUNTING TYPES OF PERMANENT SIGNS ARE TO BE DONE BY OTHERS, AND THEREFORE ARE NOT REFLECTED IN THESE PLANS.

LEGEND

- (A) CITY OWNED SIGNS TO BE RETAINED
- (B) CITY OWNED SIGNS TO BE REMOVED
- (C) CITY OWNED SIGNS TO BE RELOCATED
- * WORK TO BE PERFORMED BY OTHERS
- (3-08) NON-STANDARD SIGN NUMBER

CH2MHILL

REVISIONS	
NAME	DATE

ILLINOIS DEPARTMENT OF TRANSPORTATION

SIGNING PLAN
NORTH MAIN STREET
STA. 2+100 TO STA. 2+400
(SHEET 15 OF 21)

SCALE 1:500 DRAWN BY MEG

DATE 12/21/2004 CHECKED BY BCG

\\ATHENA\CAD\160280\PLAN sheets\Contract 11\sp1115_70.dgn
12/21/2004