F.A.P RTE.	SECTION	COUNTY	TOTAL SHEETS	SHEET NO.
502	*	ADAMS	315	33
STA.		TO STA.		
FED. ROAD DIST. NO.	ILLINOIS	FED. AID PROJECT		

* (53RS-7, P(RS-2))N, TS
CONTRACT NO. 72897

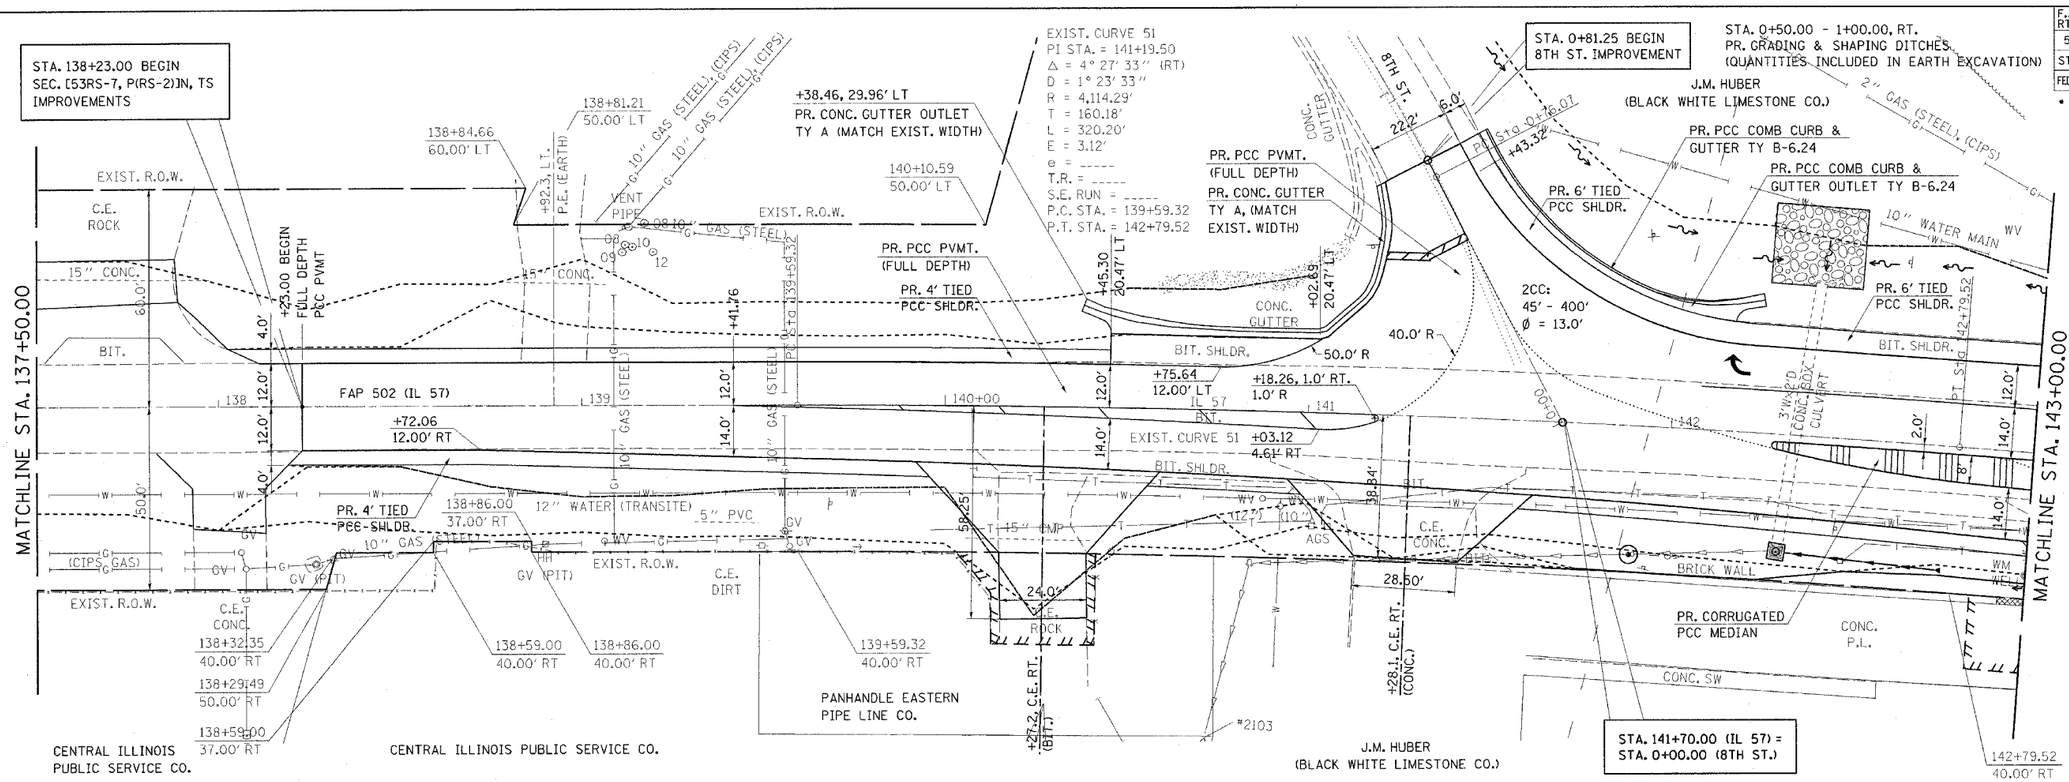

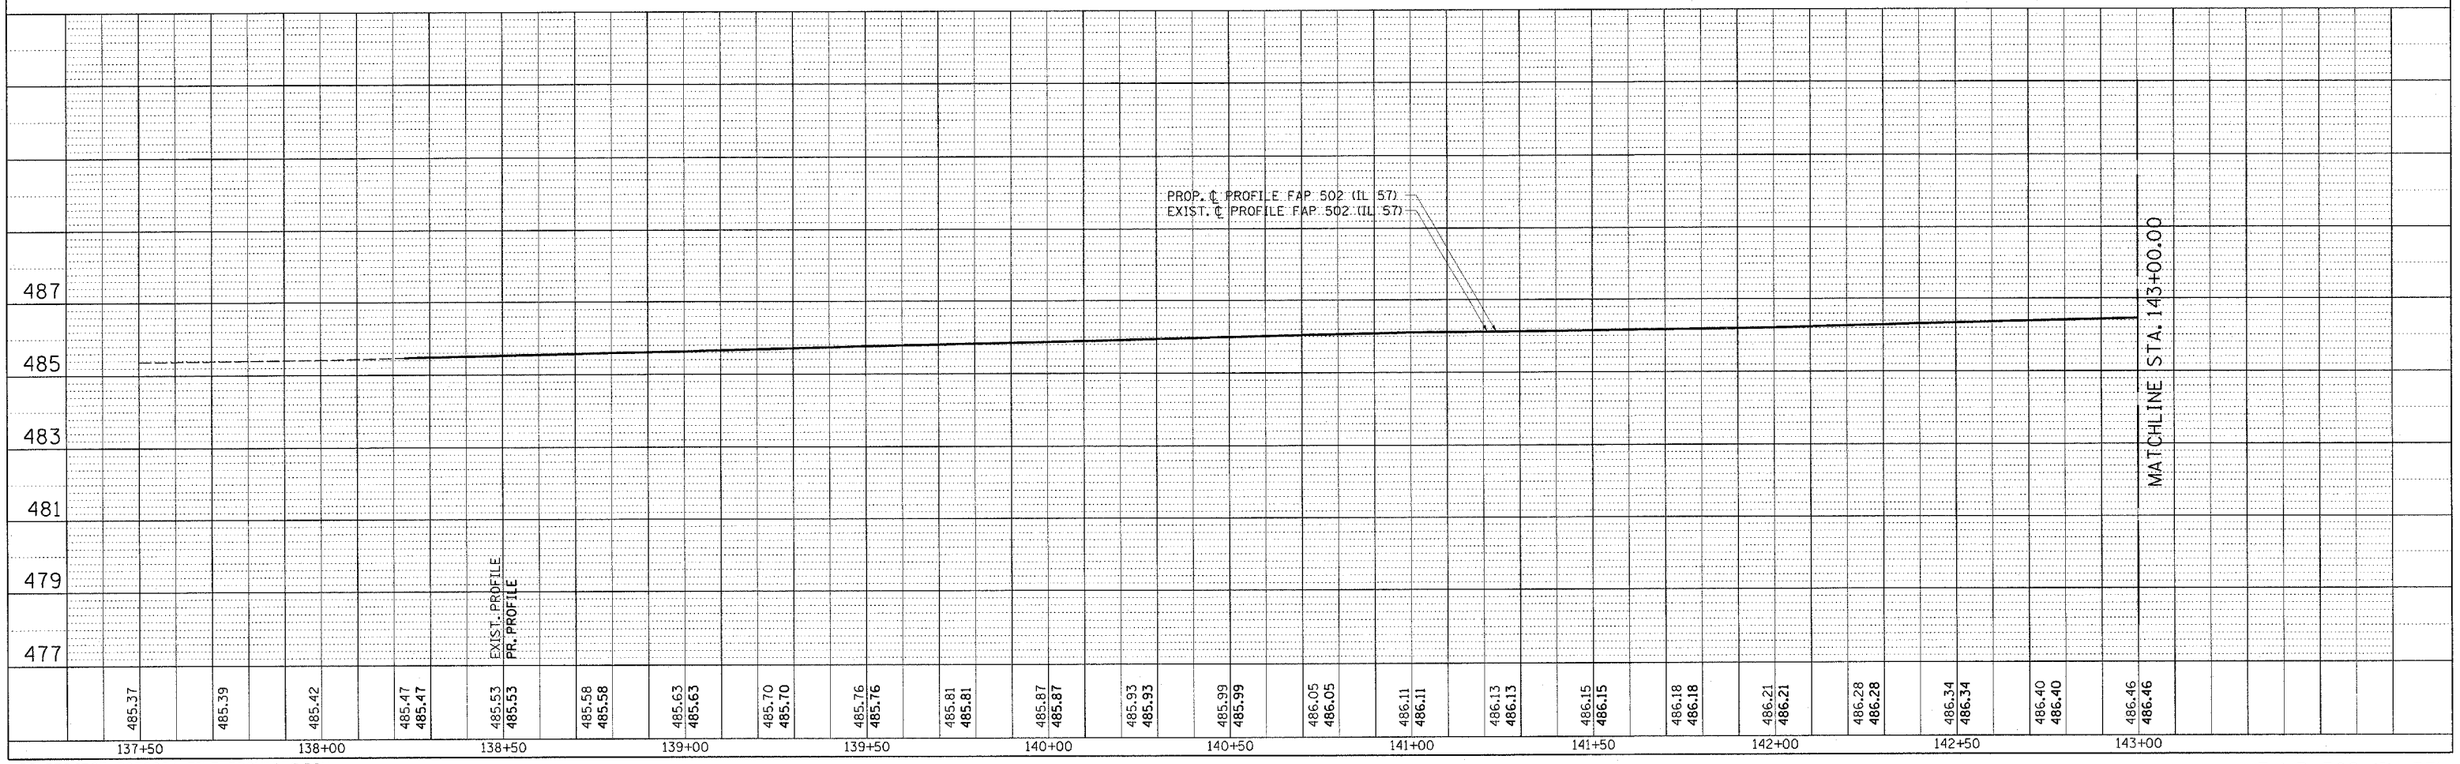

PLAN	DATE
SURVEYED	
PLOTTED	
ALIGNMENT CHECKED	
RT. OF WAY CHECKED	
PLAN FILE NAME	
NOTE BOOK NO.	

PROFILE	BY	DATE
SURVEYED		
PLOTTED		
GRADES CHECKED		
B.M. NOTED		
STRUCTURE NOTATIONS CHKD		
NOTE BOOK NO.		

c:\projects\d653004\ppsheets.dgn
2/2/2005
*REF01

D6 PROJECT: D653004 FILE: PPSHEETS.DGN