F.A.P RTE.	SECTION	COUNTY	TOTAL SHEETS	SHEET NO.
502	*	ADAMS	315	41
STA.	TO STA.			
FED. ROAD DIST. NO.	ILLINOIS	FED. AID PROJECT		

* (53RS-7, P(RS-2)JN, TS
CONTRACT NO. 72897

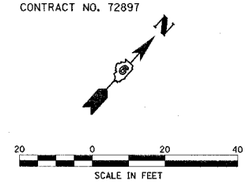

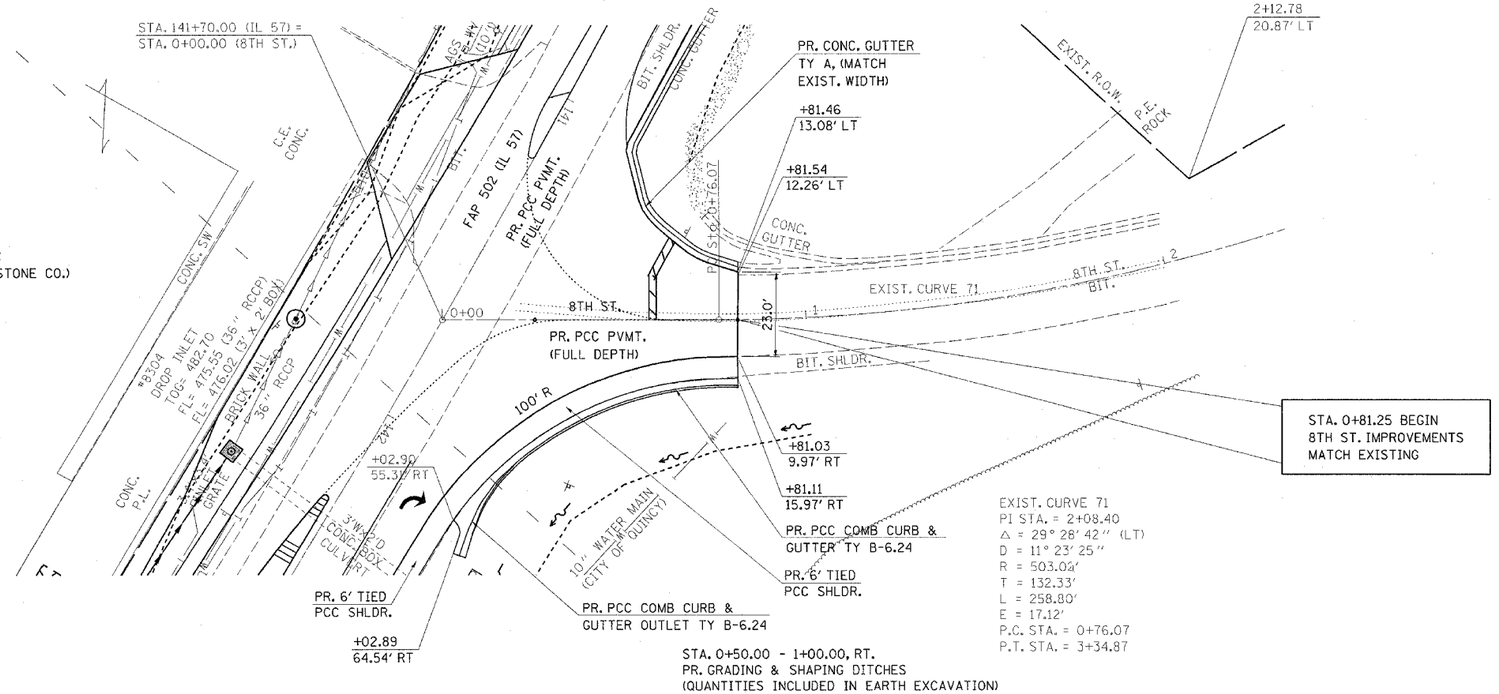

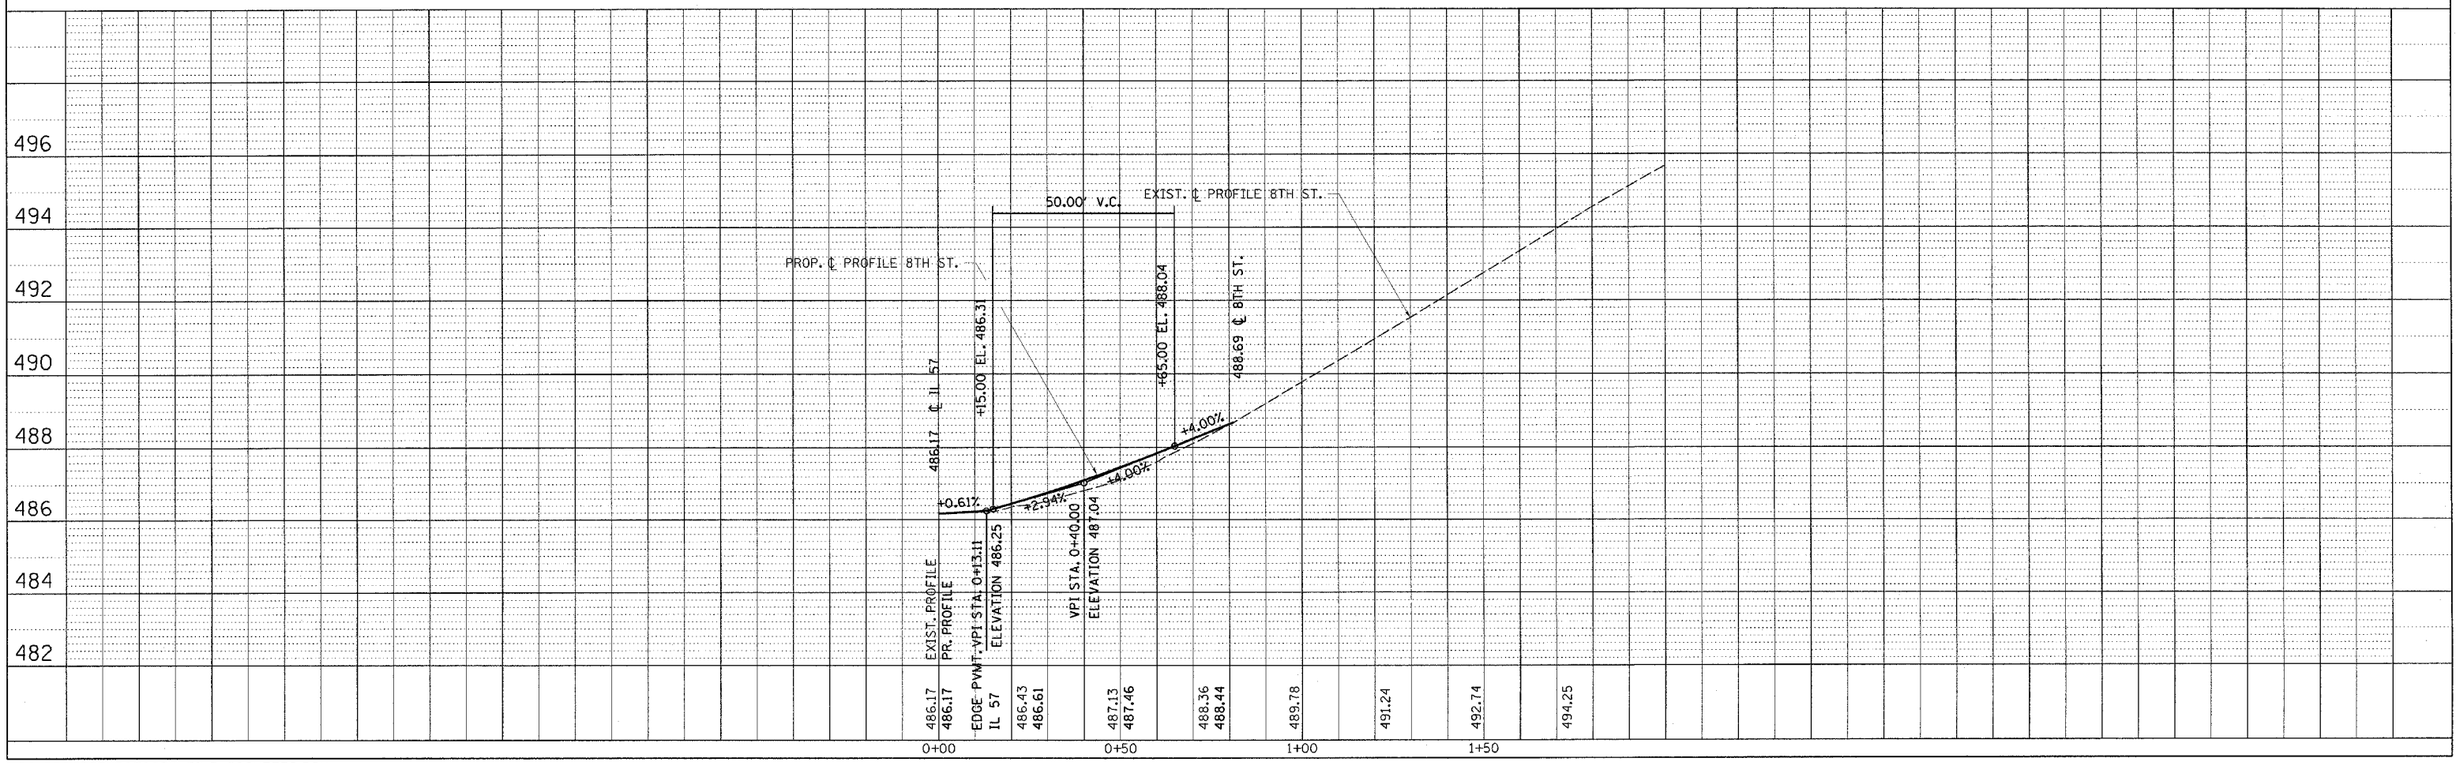

PLAN: SURVEYED | PLOTTED | ROW CHECKED | PT. OF W.A.Y. CHECKED | CADD FILE NAME | NOTE BOOK | NO.

PROFILE: SURVEYED | PLOTTED | ROW CHECKED | S.N.V. NOTED | STRUCTURE NOTATING SYMB'D | NOTE BOOK | NO.

BY | DATE

c:\projects\d653004\ppsheets.dgn
2/2/2005
*REF01

D6 PROJECT: D653004 FILE: PPSHEETS.DGN