| F.A.P RTE. | SECTION | COUNTY | TOTAL SHEETS | SHEET NO. |
|---|---|---|---|---|
| 502 | • | ADAMS | 315 | 147 |
| STA. | | TO STA. | | |
| FED. ROAD DIST. NO. | ILLINOIS | FED. AID PROJECT | | |

CONTRACT NO. 72897

• [53RS-7, P(RS-2)]N, TS

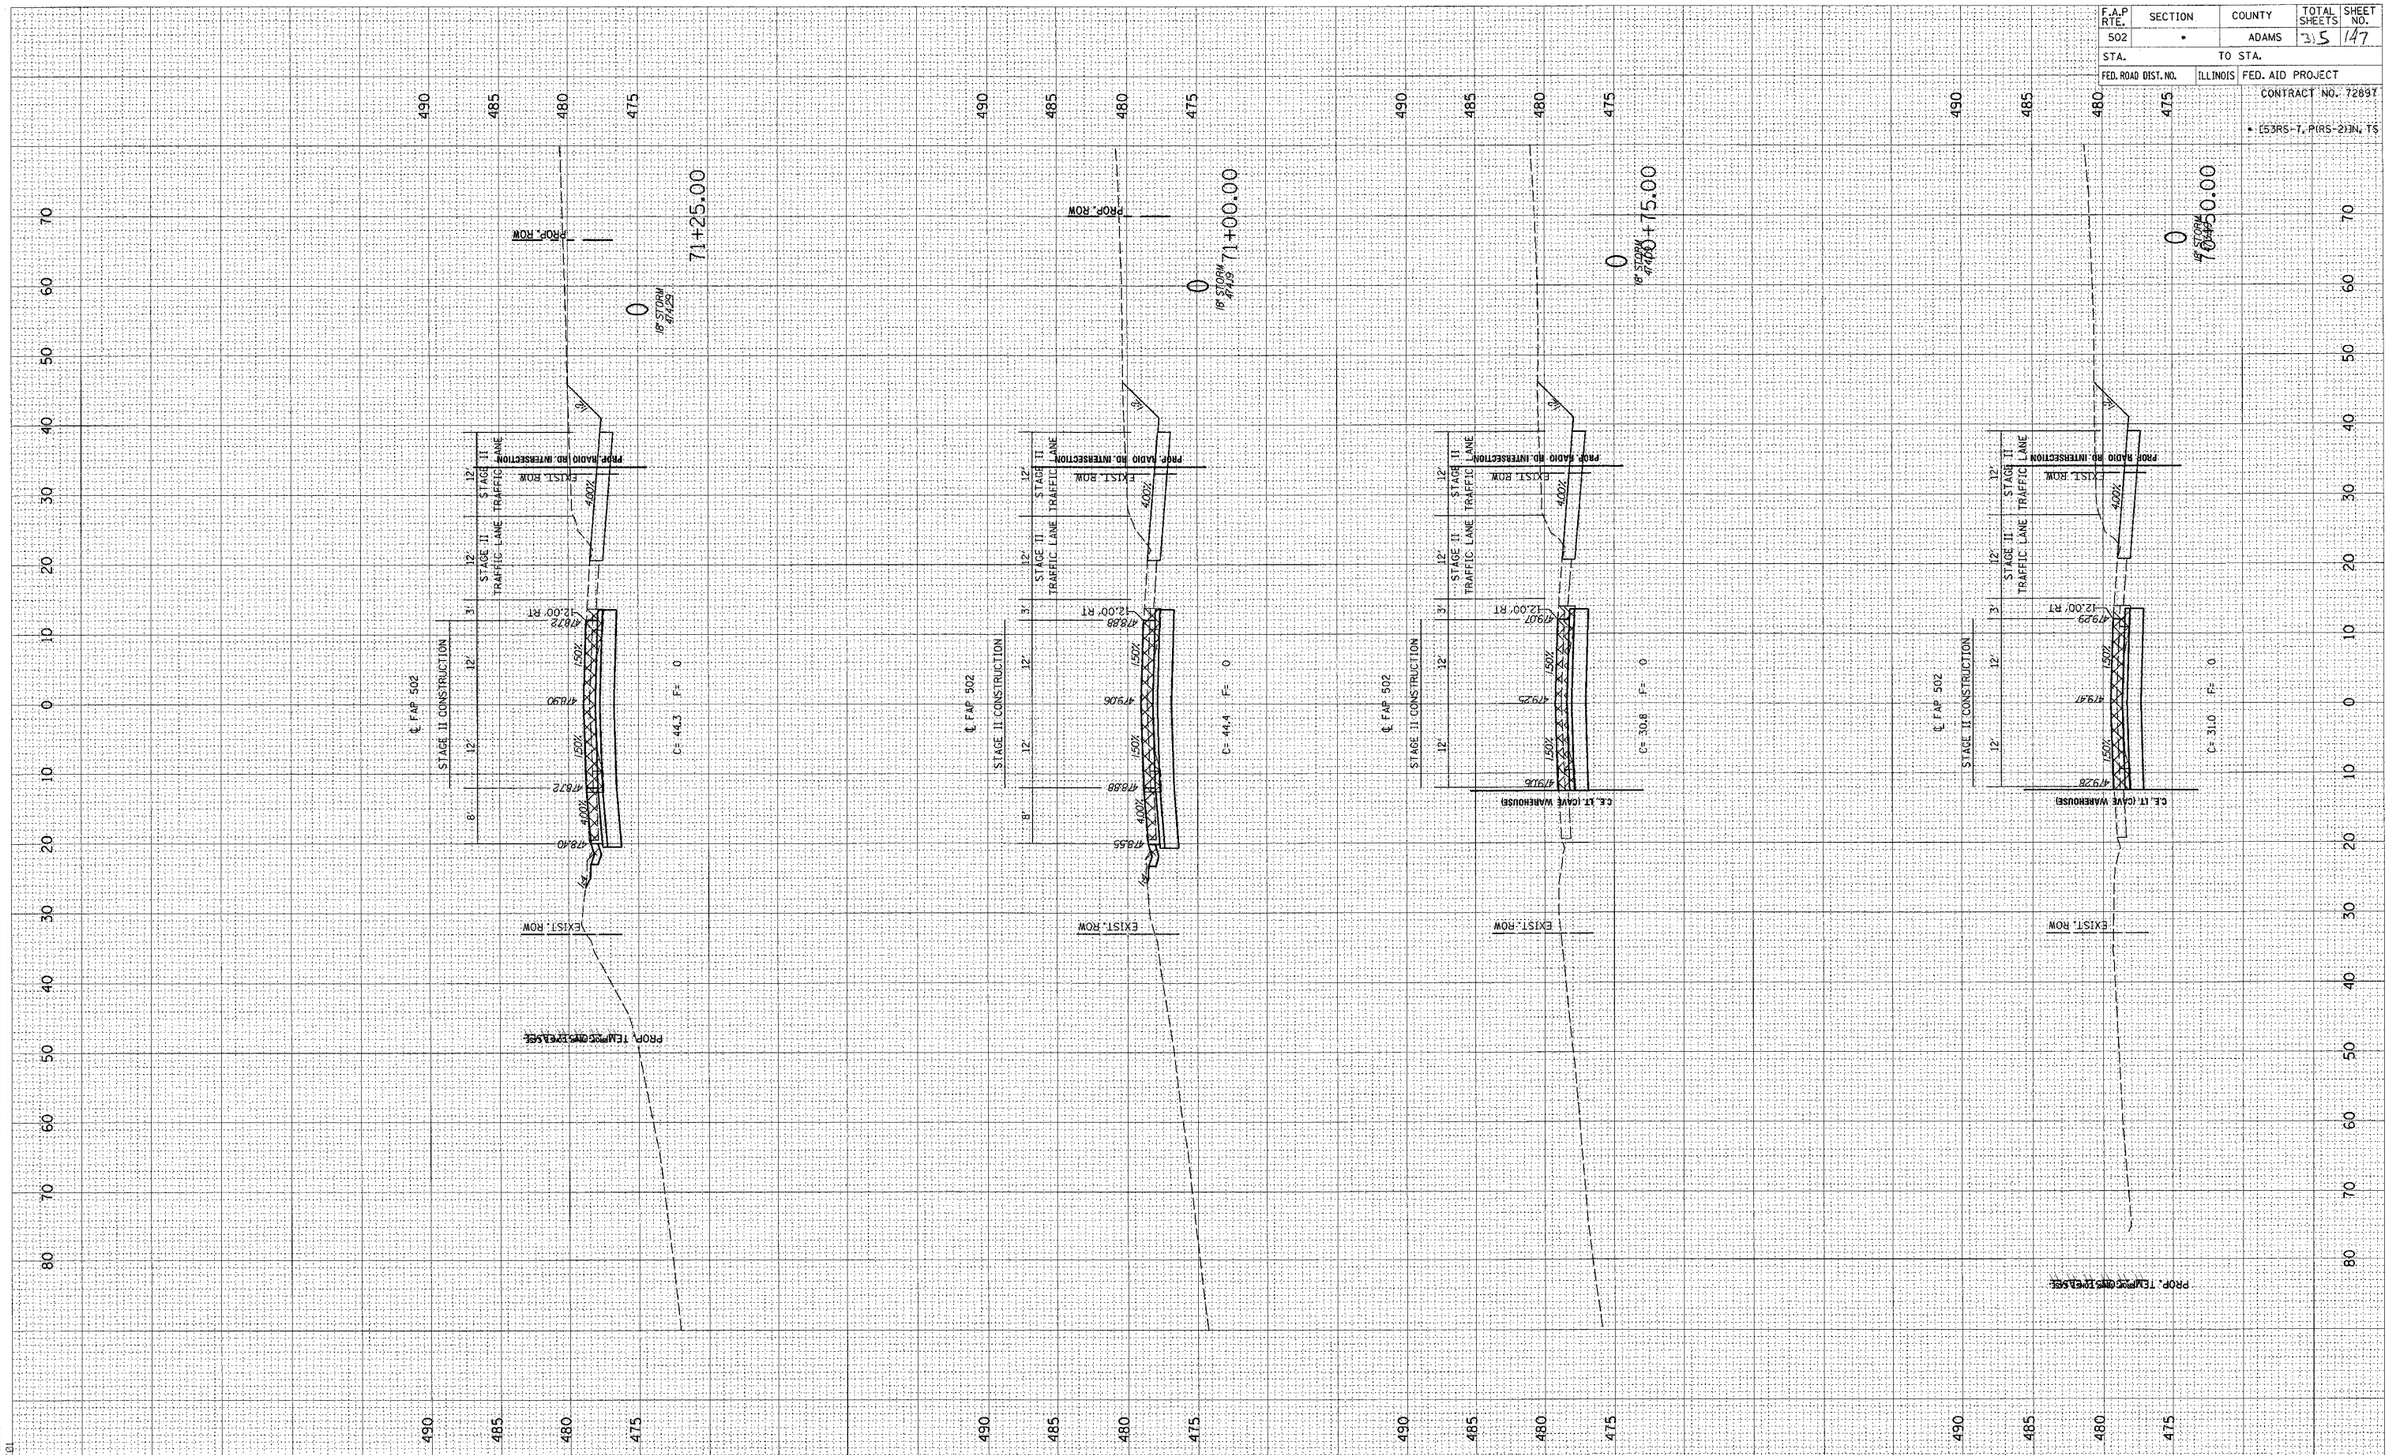


STAGE 2 - FAP 502 (IL 57) STA. 70+50 - 71+25

D6 PROJECT: D653004 FILE: \WOOLPERT 080204\S2 XSHTS.DGN

c:\projects\d653004\woolpert.080204\s2_xshts.dgn
2/3/2005
*REF01