F.A.P RTE.	SECTION	COUNTY	TOTAL SHEETS	SHEET NO.
502	-	ADAMS	315	294
STA.		TO STA.		
FED. ROAD DIST. NO.	ILLINOIS	FED. AID PROJECT		
		CONTRACT NO. 72897		

- (53RS-1, P(RS-2))N, TS

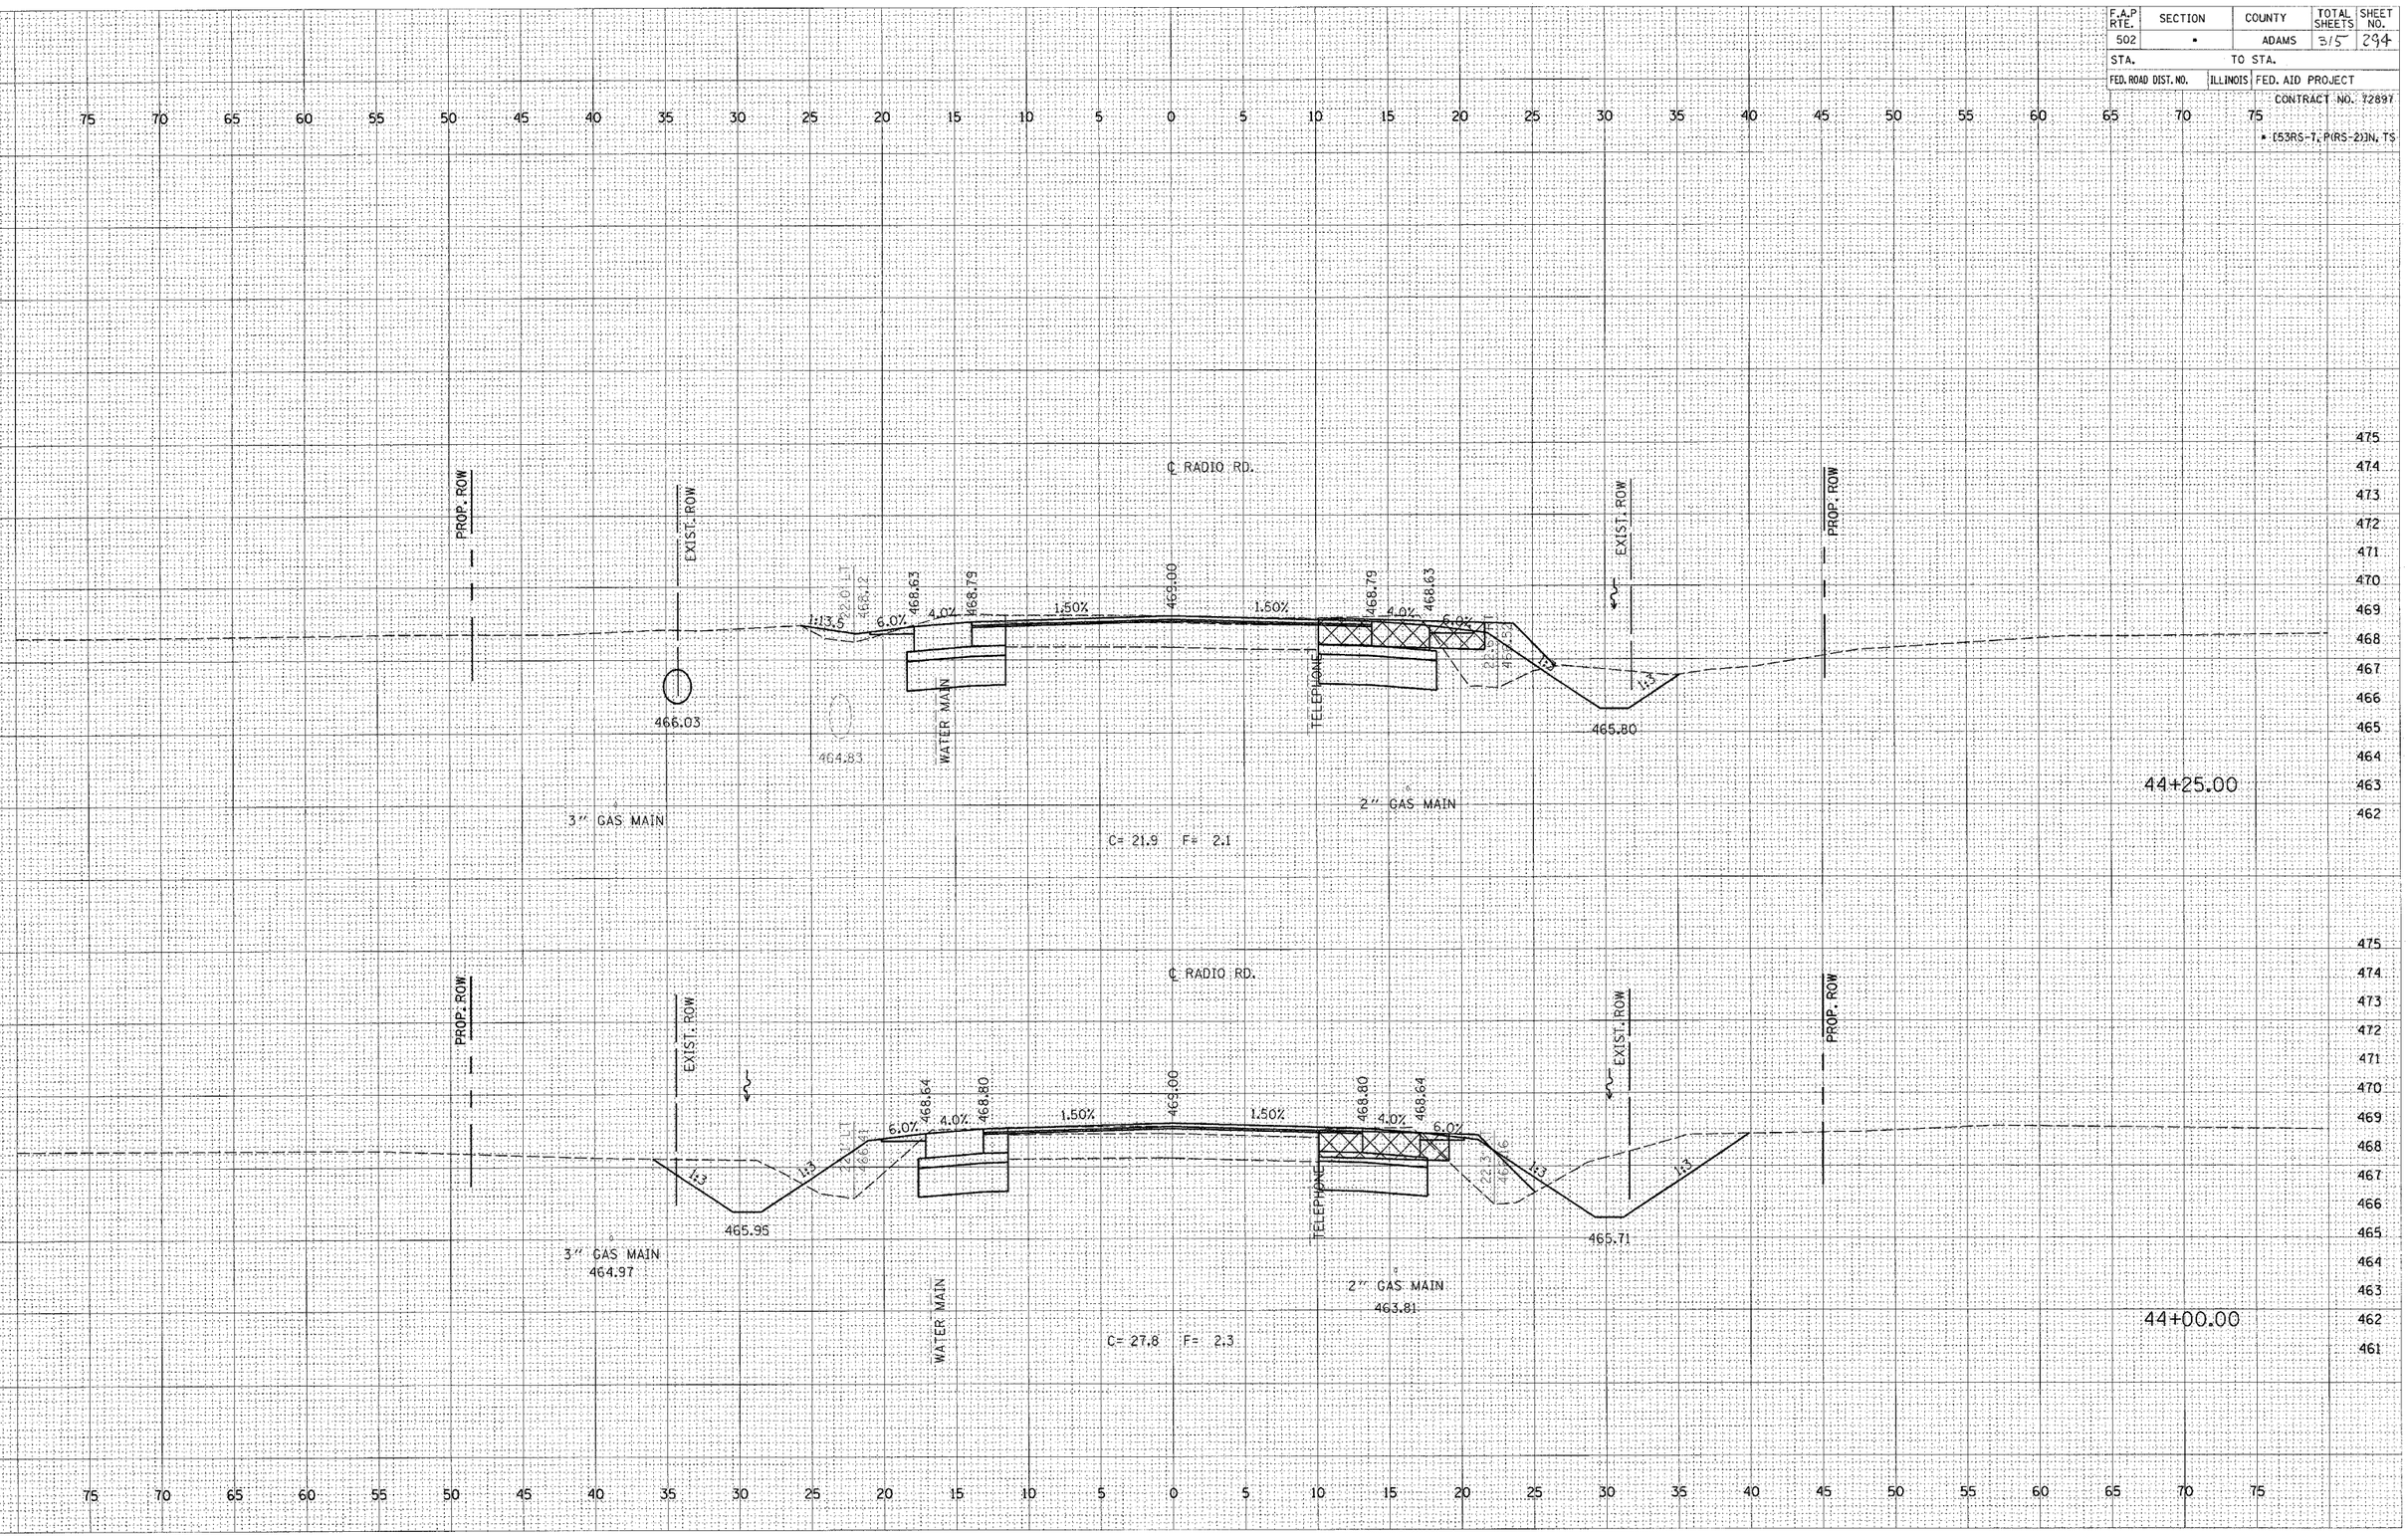

STAGE 5 - FAP 502 (IL 57) - RADIO ROAD STA. 44+00 - 44+25

D6 PROJECT: D653004 FILE: D653004XSHTS.DGN

c:\projects\d653004\d653004xshts.dgn
2/4/2005
•REF 01