72938

F.A.P. RTE.	SECTION	COUNTY	TOTAL SHEETS	SHEET NO.
714	134B	CHRISTIAN	23	13

STA. 431+92 TO STA. 432+72

FED. ROAD DIST. NO. _ | ILLINOIS | FED. AID PROJECT

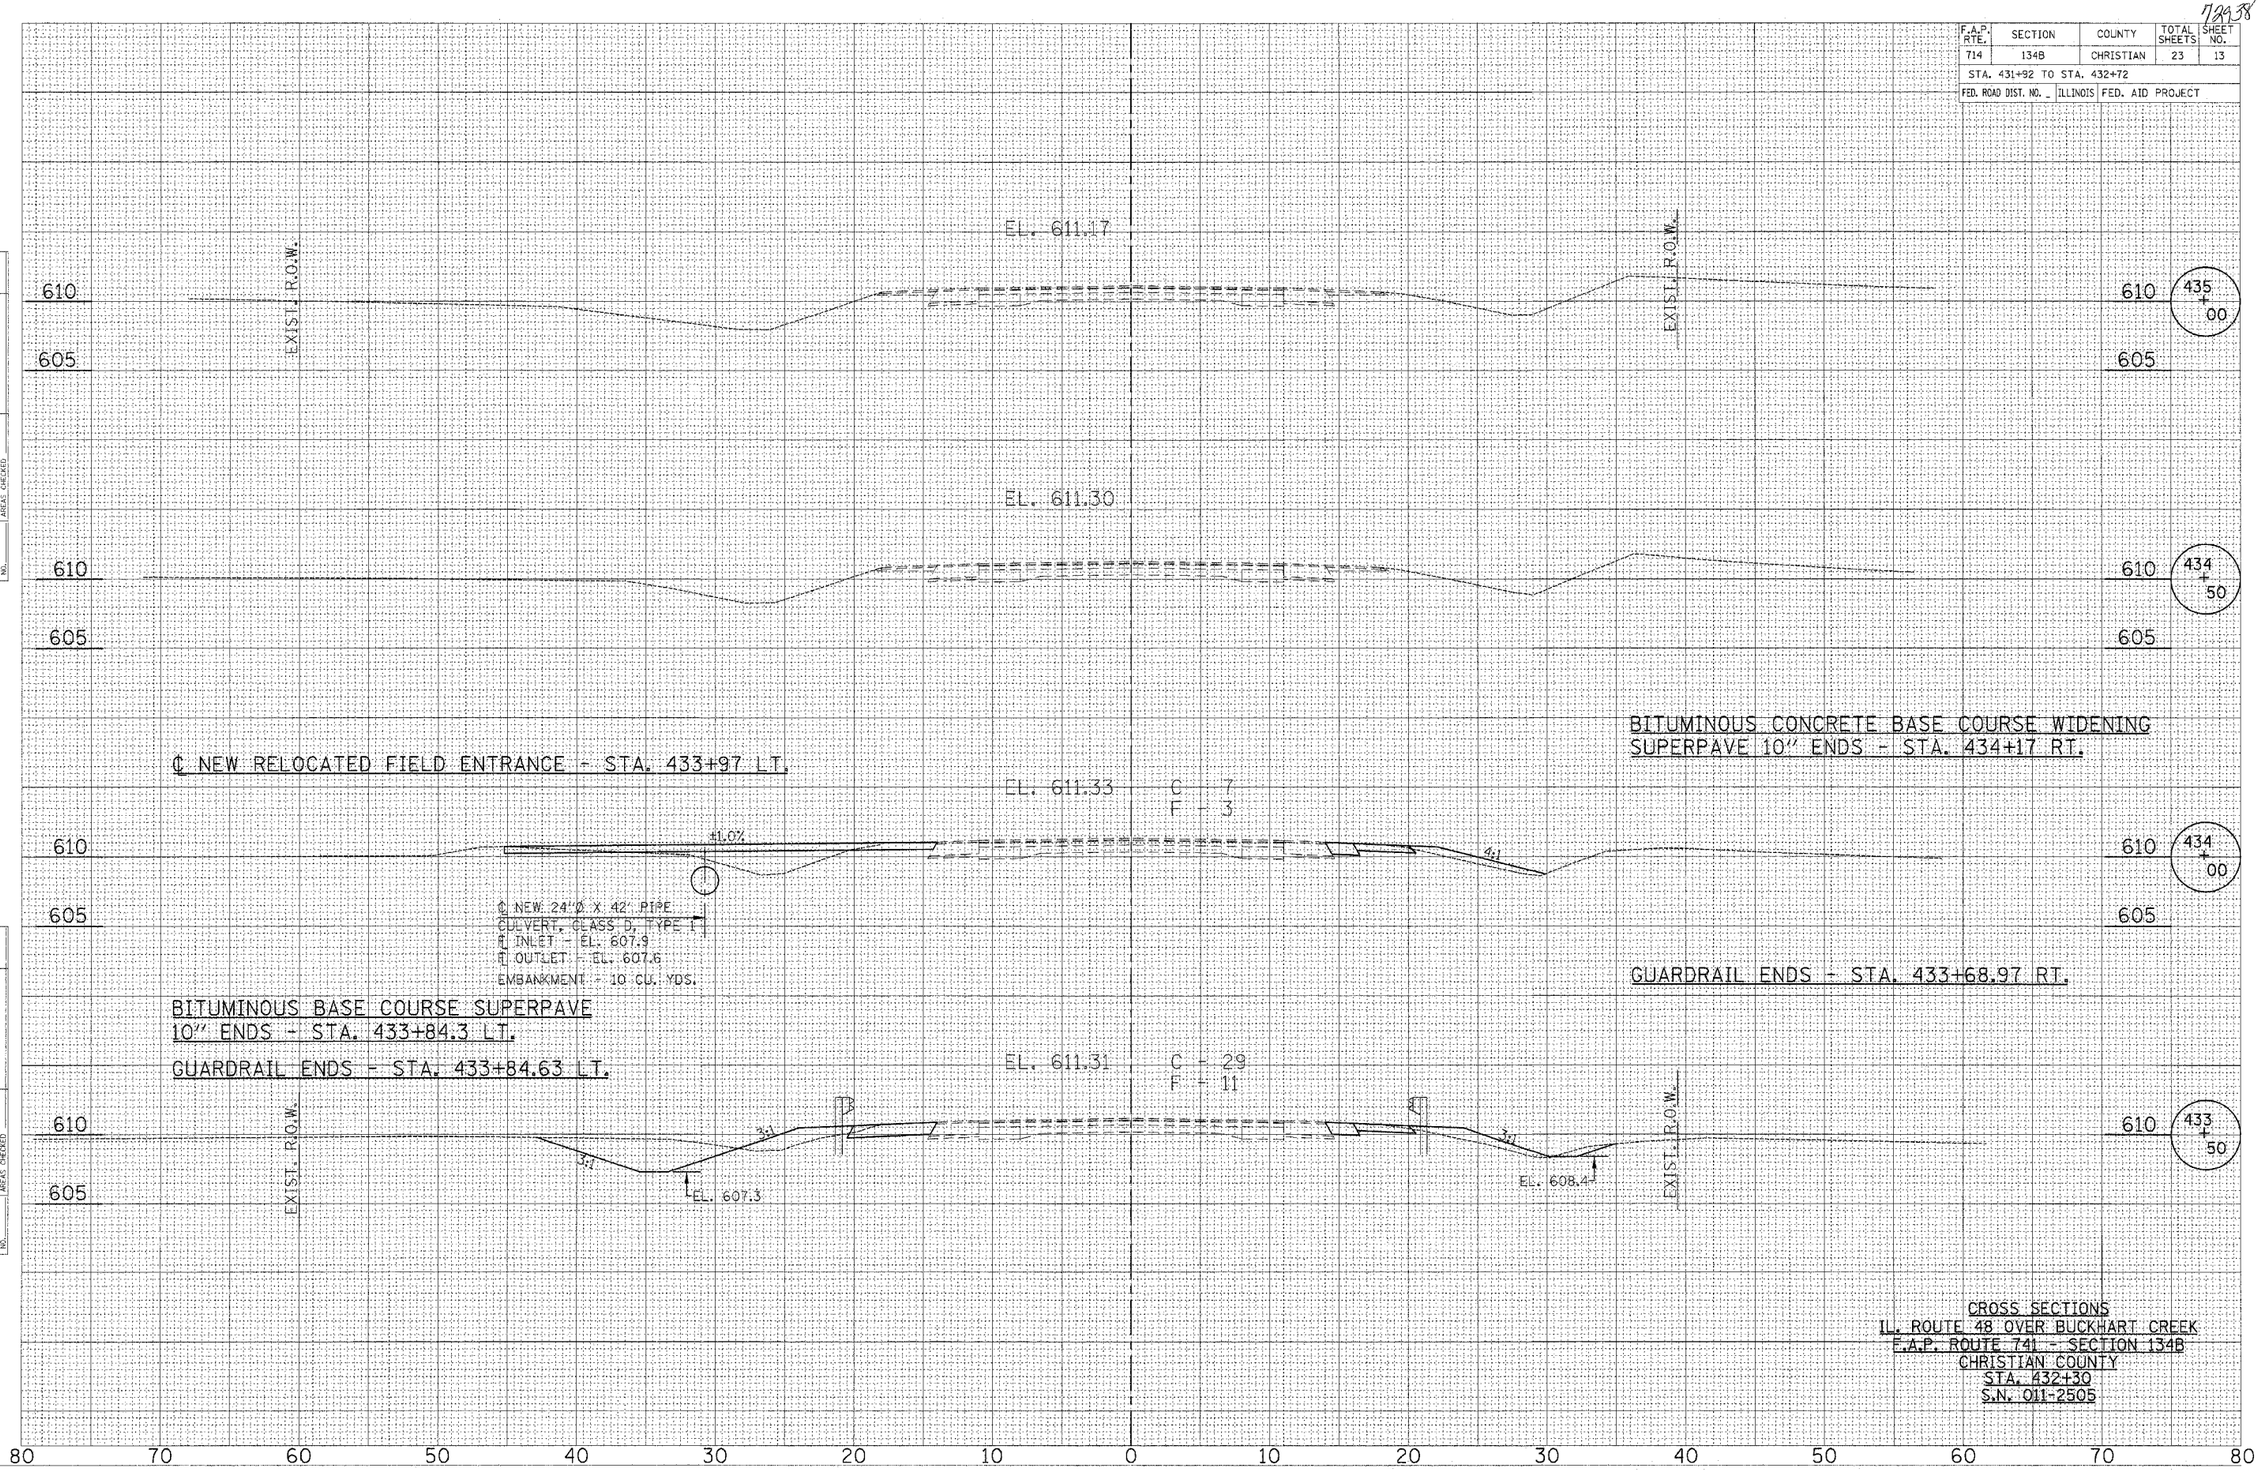

CROSS SECTIONS
IL. ROUTE 48 OVER BUCKHART CREEK
F.A.P. ROUTE 741 - SECTION 134B
CHRISTIAN COUNTY
STA. 432+30
S.N. 011-2505

FINAL SURVEY | NOTE BOOK NO. | SURVEYED | PLOTTED | TEMPLATE | AREAS | AREAS CHECKED | BY | DATE

ORIGINAL SURVEY | NOTE BOOK NO. | SURVEYED | PLOTTED | TEMPLATE | AREAS | AREAS CHECKED | BY | DATE