FAU ROUTE	SECTION	COUNTY	TOTAL SHEETS	SHEET NO
9320	68WRS	MONROE	35	22
STA.		TO STA.		
CONTRACT NO.: 76792				

PLAN
SURVEYED
PLOTTED
ALIGNMENT CHECKED
R.T.-OF WAY CHECKED
ROAD FILE NAME
NOTE BOOK
NO.
DATE
8"

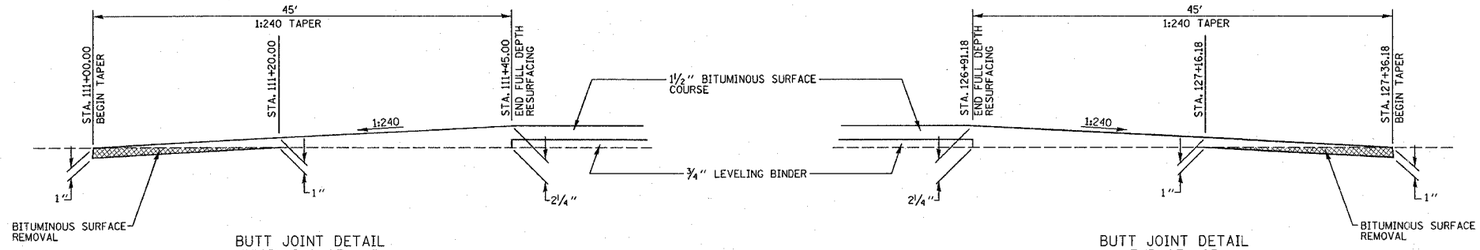

BUTT JOINT DETAIL
BEGINNING OF JOB

BUTT JOINT DETAIL
END OF JOB

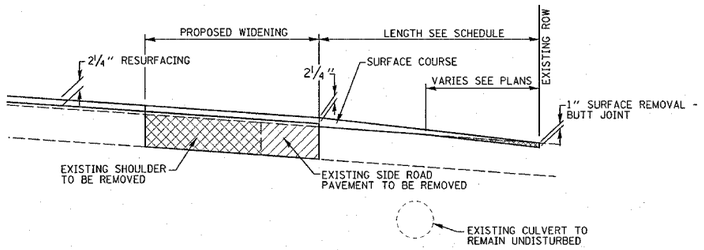

SIDE ROAD & COMMERCIAL ENTRANCE DETAIL
WITHOUT ENTRANCE RELOCATION & UTILIZING EXISTING CULVERT
ENTRANCES 3,7,9,10

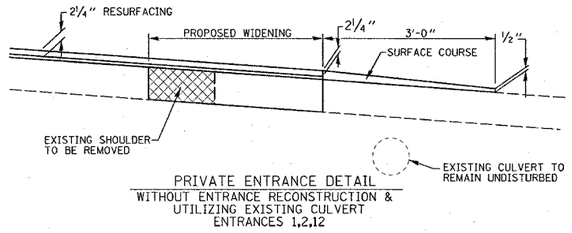

PRIVATE ENTRANCE DETAIL
WITHOUT ENTRANCE RECONSTRUCTION & UTILIZING EXISTING CULVERT
ENTRANCES 1,2,12

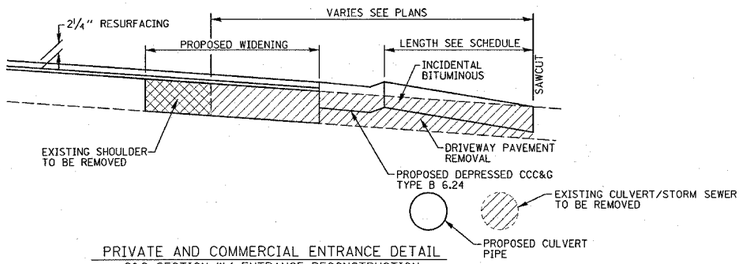

PRIVATE AND COMMERCIAL ENTRANCE DETAIL
C&G SECTION W/ ENTRANCE RECONSTRUCTION
ENTRANCES 11,13

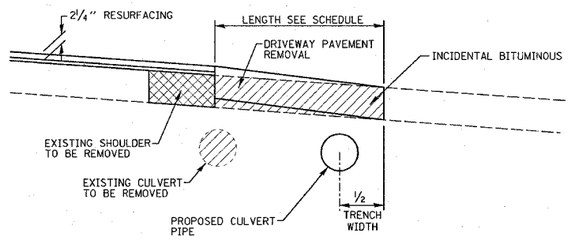

PRIVATE & COMMERCIAL ENTRANCE DETAIL
W/ ENTRANCE RECONSTRUCTION & NEW CULVERT
ENTRANCES 4,5,6

REVISIONS	
NAME	DATE

ILLINOIS DEPARTMENT OF TRANSPORTATION

ENTRANCE AND SIDE ROAD DETAILS

FAU ROUTE 9320
SECTION 68WRS
MONROE COUNTY

DRAWN BY:

PLOT DATE: Monday February 07, 2005 @ 10:50:44 AM

ENTRANCE DETAILS - FAU 9320 (IL 003)

2/7/2005
Monday February 07, 2005 @ 10:50:44 AM
c:\projects\sec68wrs\dgn\sec68wrs.dgn LV=1-62