76796

F.A.P RTE.	SECTION	COUNTY	TOTAL SHEETS	SHEET NO.
785	132-31, 133RS-5	MADISON	29	24
STA.		TO STA.		
FED. ROAD DIST. NO.	ILLINOIS	FED. AID PROJECT		

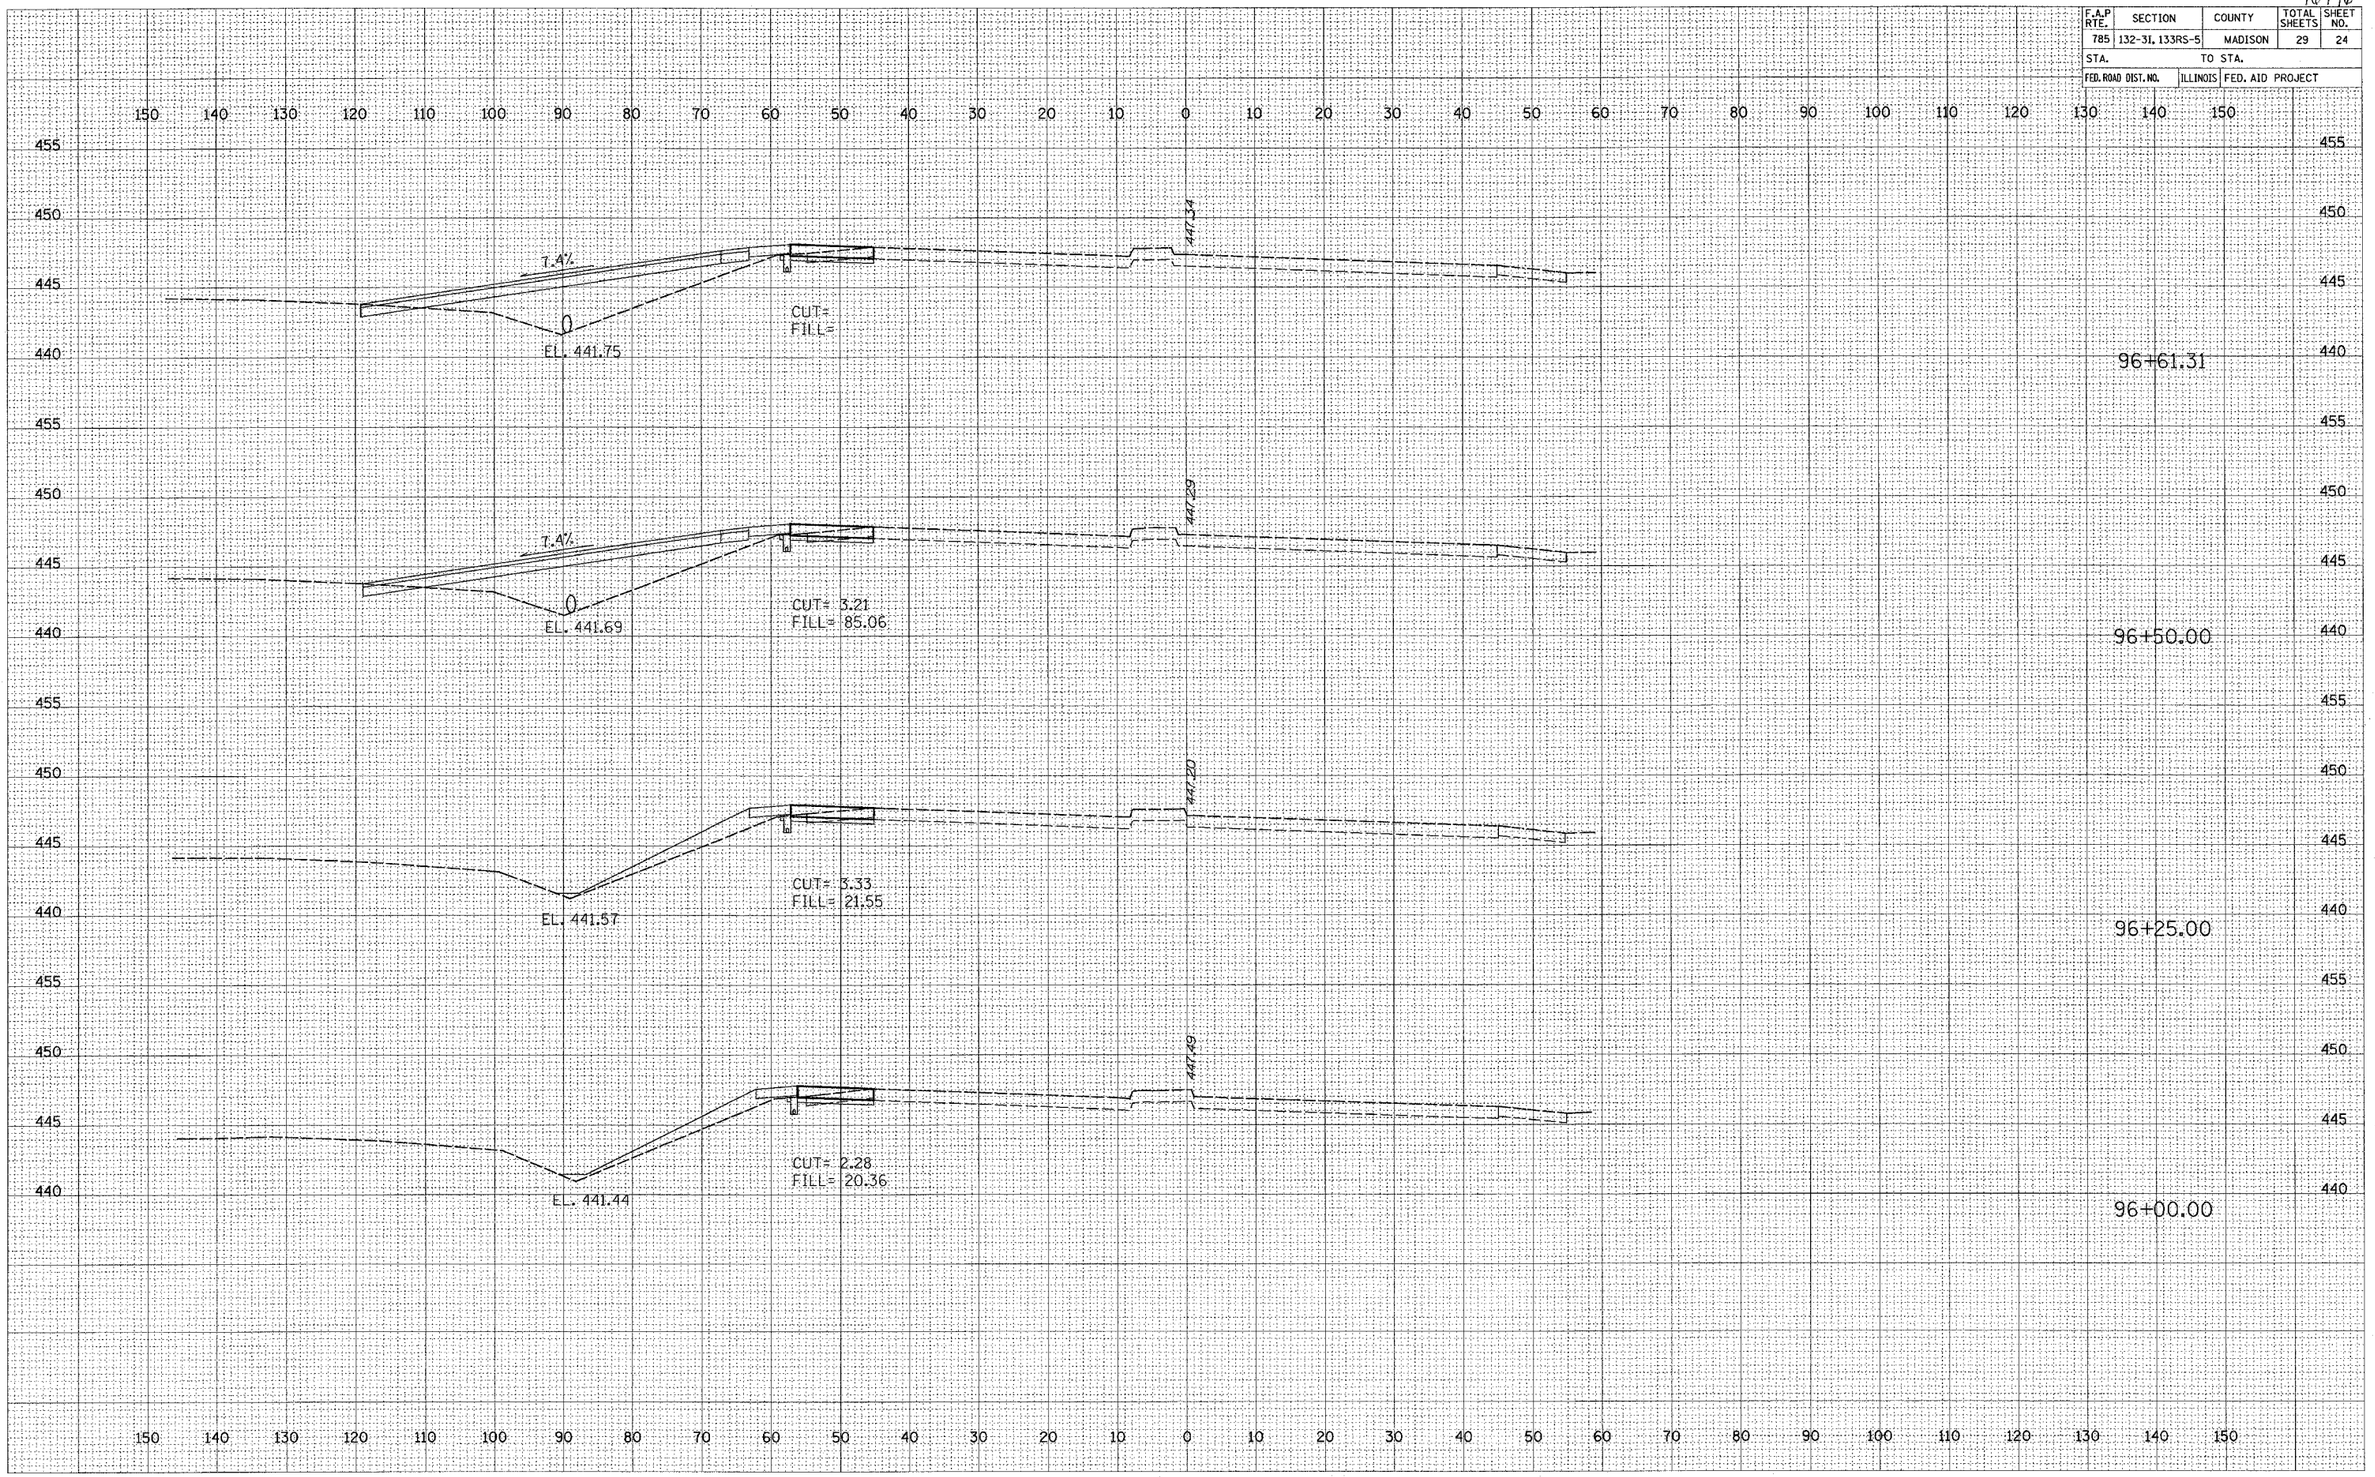

LOCATION #1 - IL 111/140