F.A.P. ROUTE NO.	SECTION	COUNTY	TOTAL SHEETS	SHEET NO.
0607	01-00014-00-FP	WILL	85	60
STA.	TO STA.			
FED. ROAD DIST. NO.	ILLINOIS	FED AID PROJECT		
		CMF-0607 (070)		

CONTRACT NO. 83786

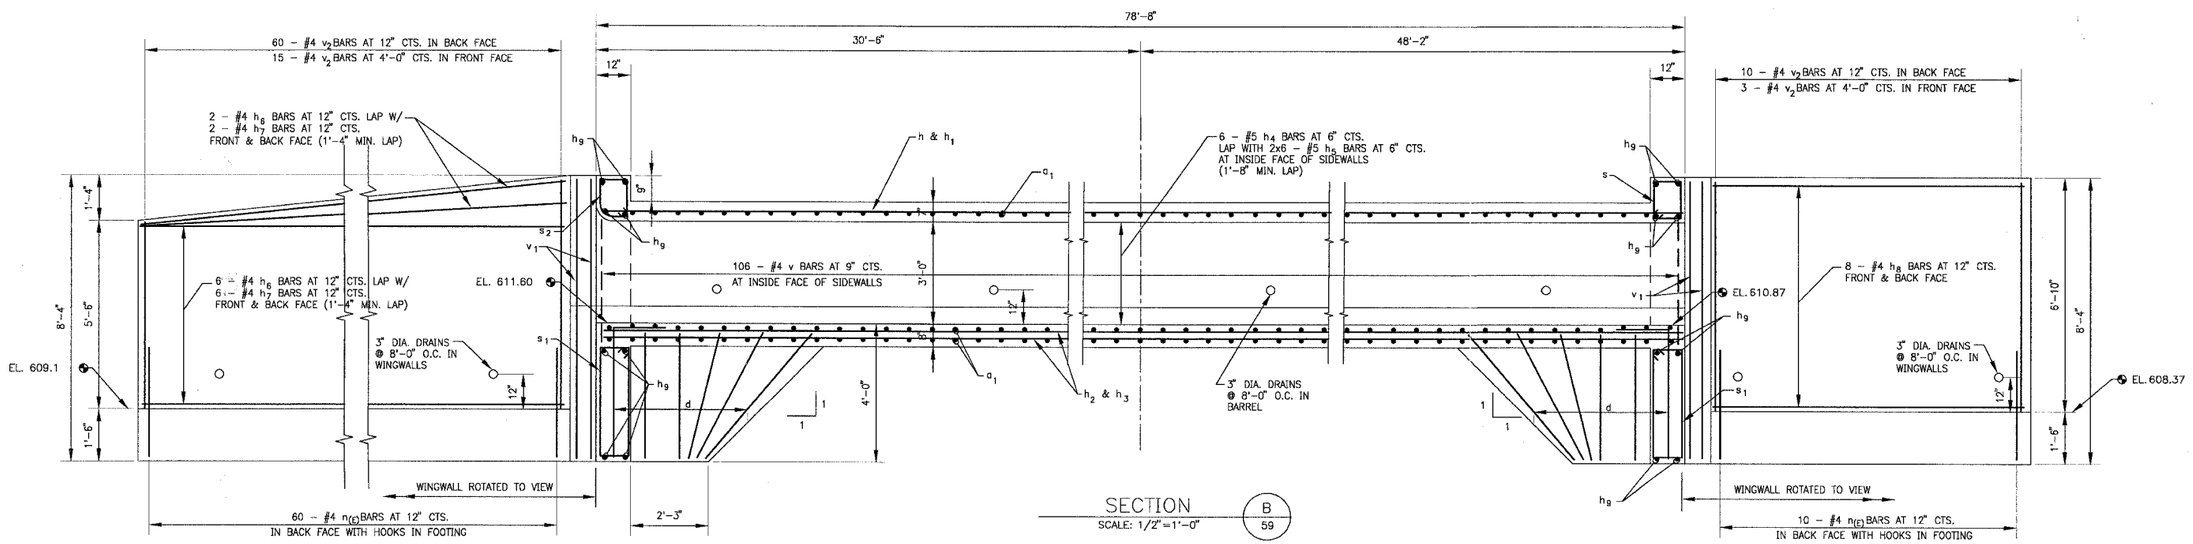

SECTION B
SCALE: 1/2"=1'-0"
59

NOTE:
v_2 BARS FOR WINGWALL SHALL BE ORDERED FULL LENGTH AND CUT TO FIT.

SEE GENERAL NOTES SH. 58

COPYRIGHT © 2004, BY BAXTER & WOODMAN, INC.
STATE OF ILLINOIS - PROFESSIONAL DESIGN FIRM
EXPIRES 4/30/2005

CONSULTANTS	REV. NO.	DATE	DESCRIPTION
	1	12-21-04	PER IDOT REVIEW
* REFER TO EQUIPMENT MANUFACTURER'S SHOP DRAWINGS	DRAWING FILE: BOXCULV-2.DWG		PLOTTED BY: DEK 16/DEC/04 10:27

BAXTER & WOODMAN Consulting Engineers

Baxter & Woodman
Crystal Lake, Illinois 815.459.1260
Burlington, Wisconsin 262.763.7834
Makena, Illinois 708.478.2090
DeKalb, Illinois 815.787.3111
Graystake, Illinois 847.223.5088
Rockford, Illinois 815.489.1551

VILLAGE OF SHOREWOOD, ILLINOIS
U.S. ROUTE 52 IMPROVEMENTS

U.S. RTE. 52
BOX CULVERT
SECTION

DESIGNED BY	SCALE
BAB	AS NOTED
DRAWN BY	PROJECT NO.
DEK	010665
CHECKED BY	SHEET NO.
MHY	**60 OF 85**
DATE	
10-05-04	