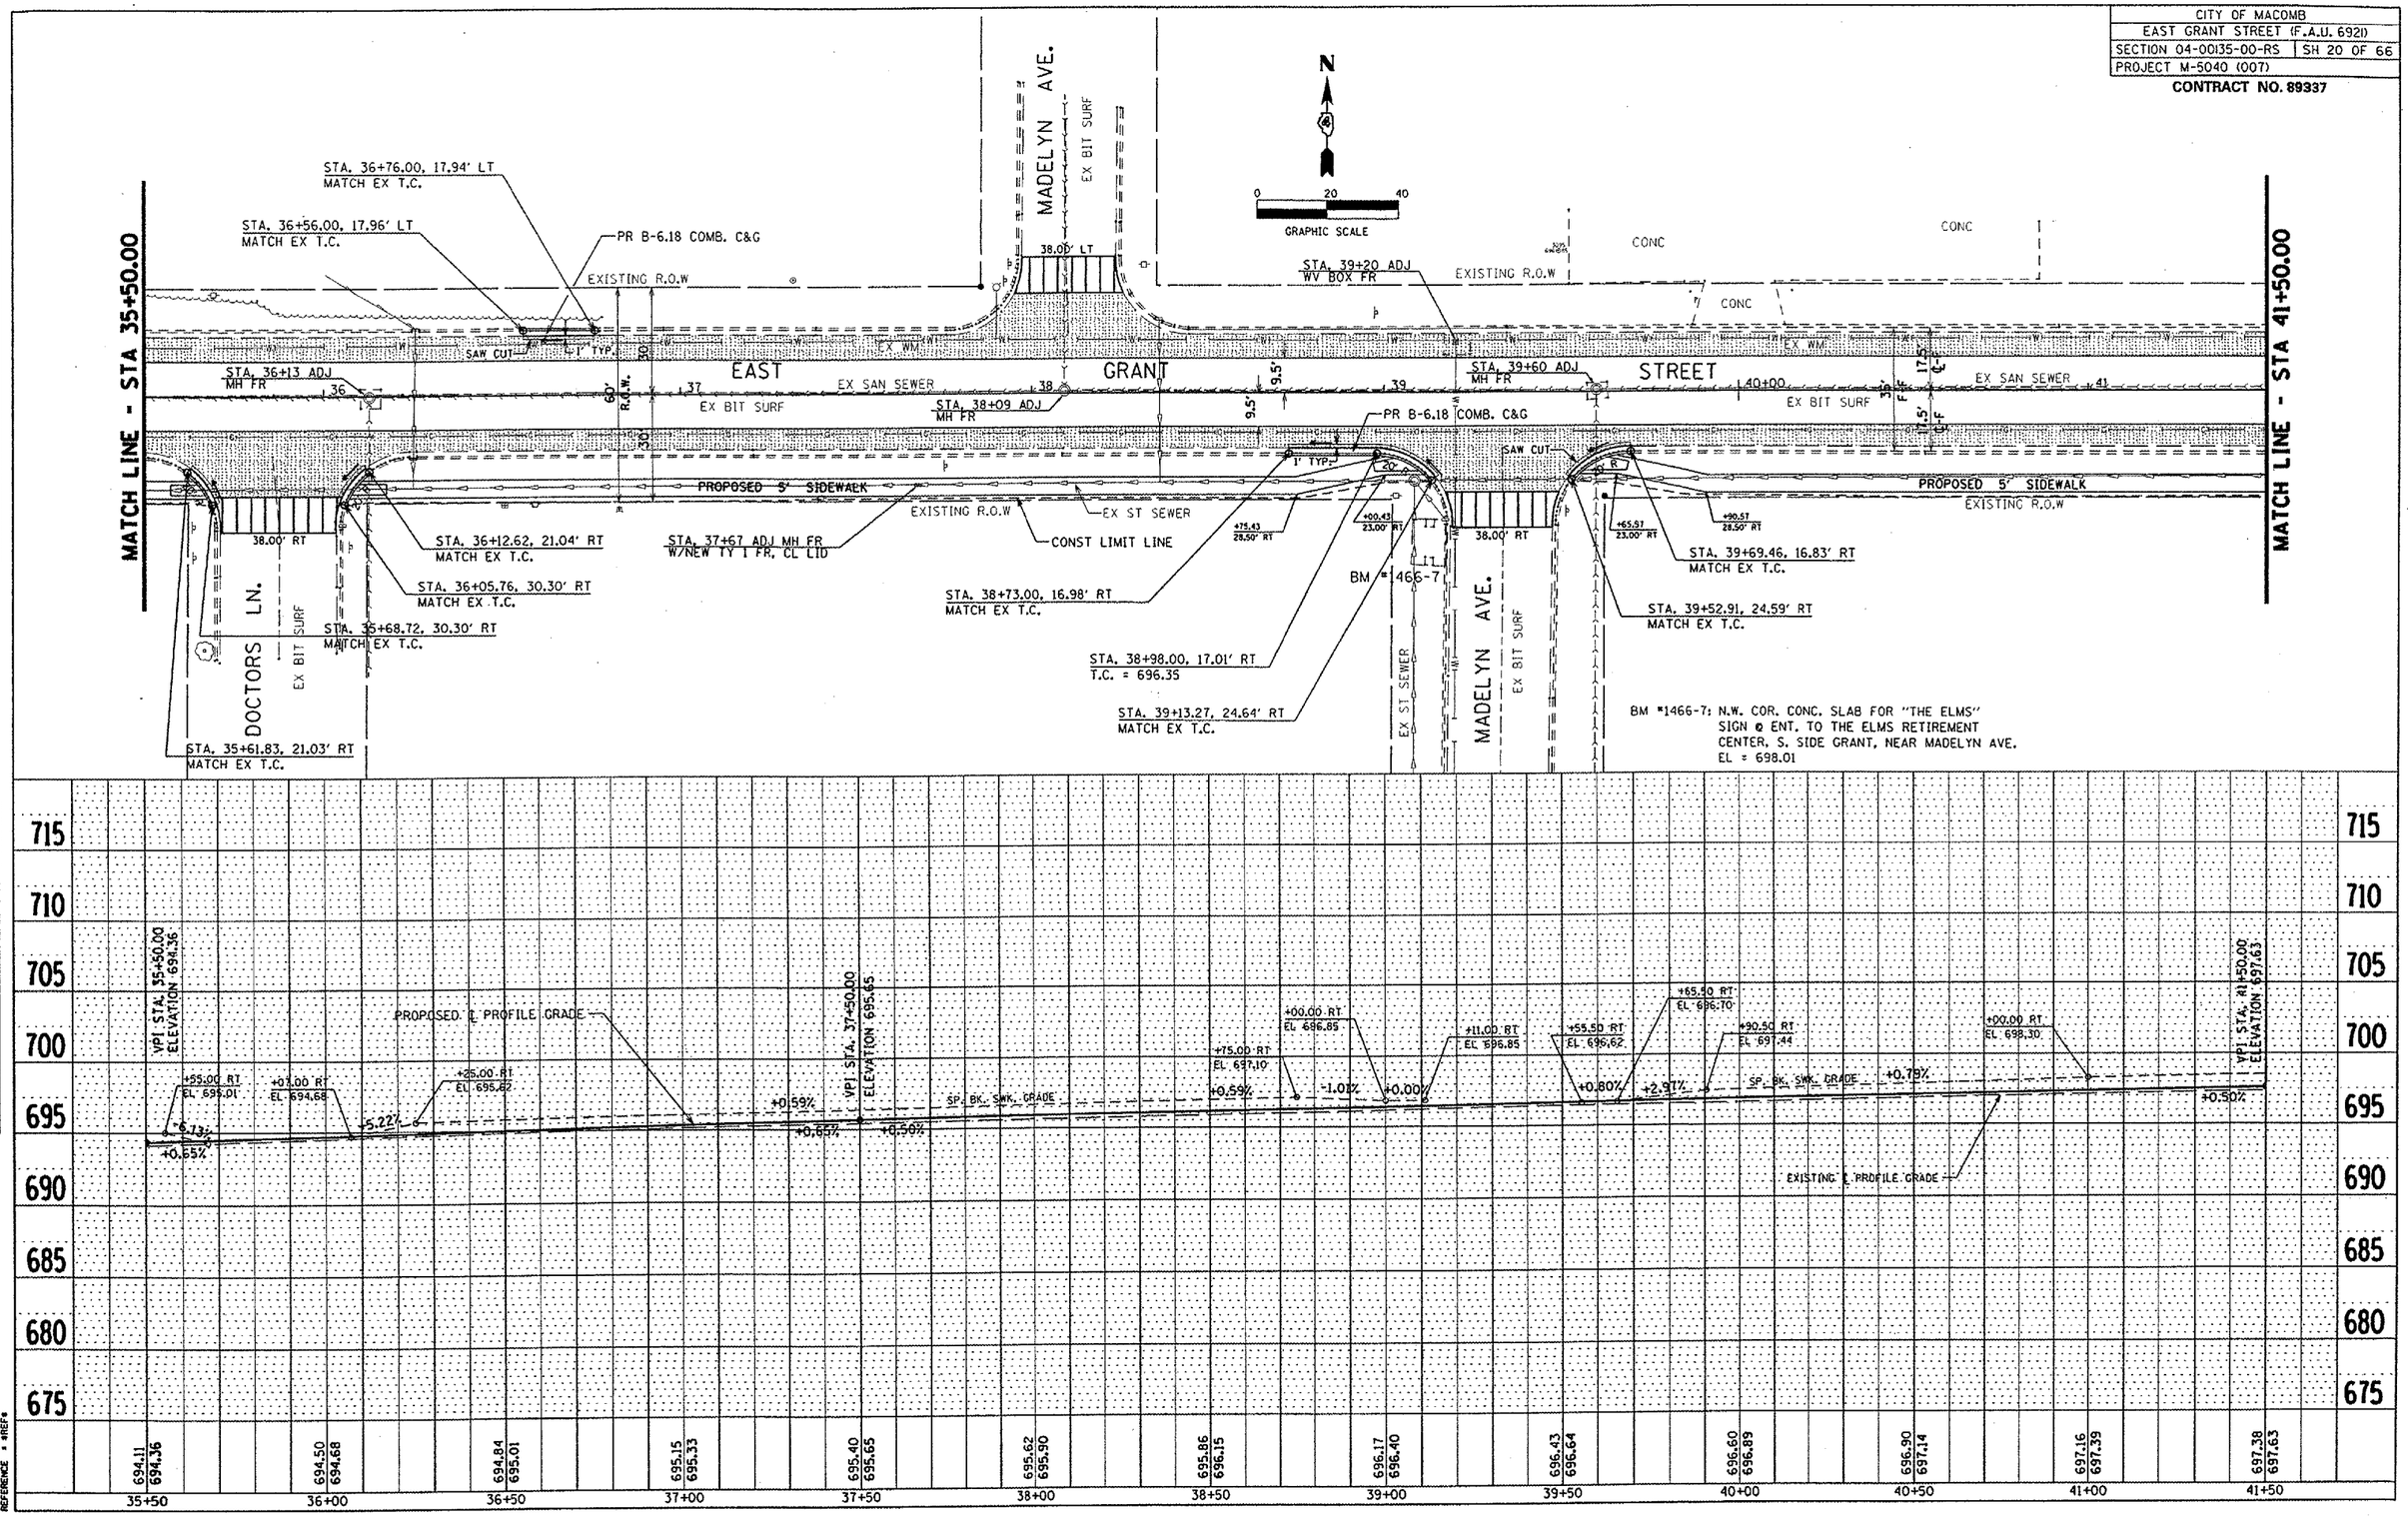

PLAN
NOTE BOOK NO.
SURVEYED
PLOTTED
ALIGNMENT CHECKED
RT. OF WAY CHECKED
CADD FILE NAME
BY
DATE

PROFILE
NOTE BOOK NO.
SURVEYED
PLOTTED
GRADES CHECKED
B.M. NOTED
STRUCTURE NOTATNS CHKD
BY
DATE

PLOT DATE = 2/24/2005
FILE NAME = P:\84e1466\Design\Plans\PlanProfile1.dgn
PLOT SCALE = 42.588 ' / IN.
REFERENCE = REF