CITY OF MACOMB
EAST GRANT STREET (F.A.U. 6921)
SECTION 04-00135-00-RS | SH 38 OF 66
PROJECT M-5040 (007)
CONTRACT NO. 89337

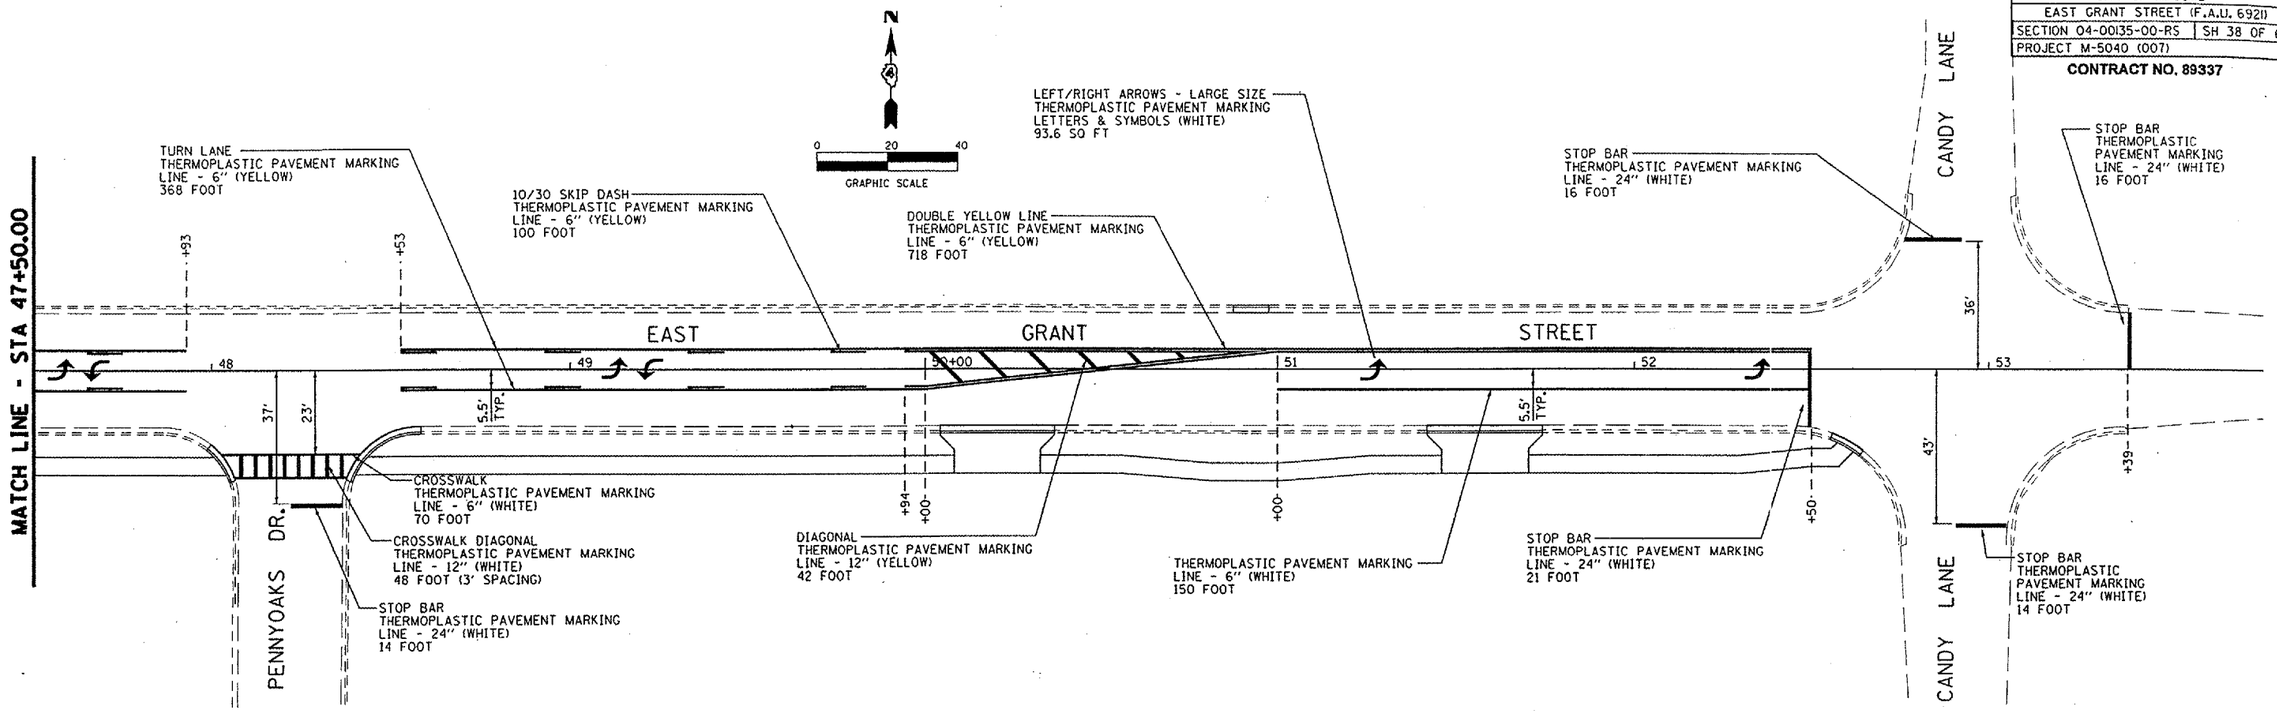

PAVEMENT MARKING PLAN

PLOT DATE = 2/24/2005
FILE NAME = c:\projects\Design\Plans\PavementMarkingSheets.dgn
PLOT SCALE = 42.353 ' / IN.
REFERENCE = REF