PLOT DATE = 3/8/2005
FILE NAME = #FILE#
PLOT SCALE = #SCALE#
REFERENCE = #REF#

SURVEY	SURVEYED	
NOTE BOOK	PLOTTED	
NO.	TEMPLATE	
	AREAS	
	AREAS CHECKED	

SURVEY	SURVEYED	
NOTE BOOK	PLOTTED	
NO.	TEMPLATE	
	AREAS	
	AREAS CHECKED	

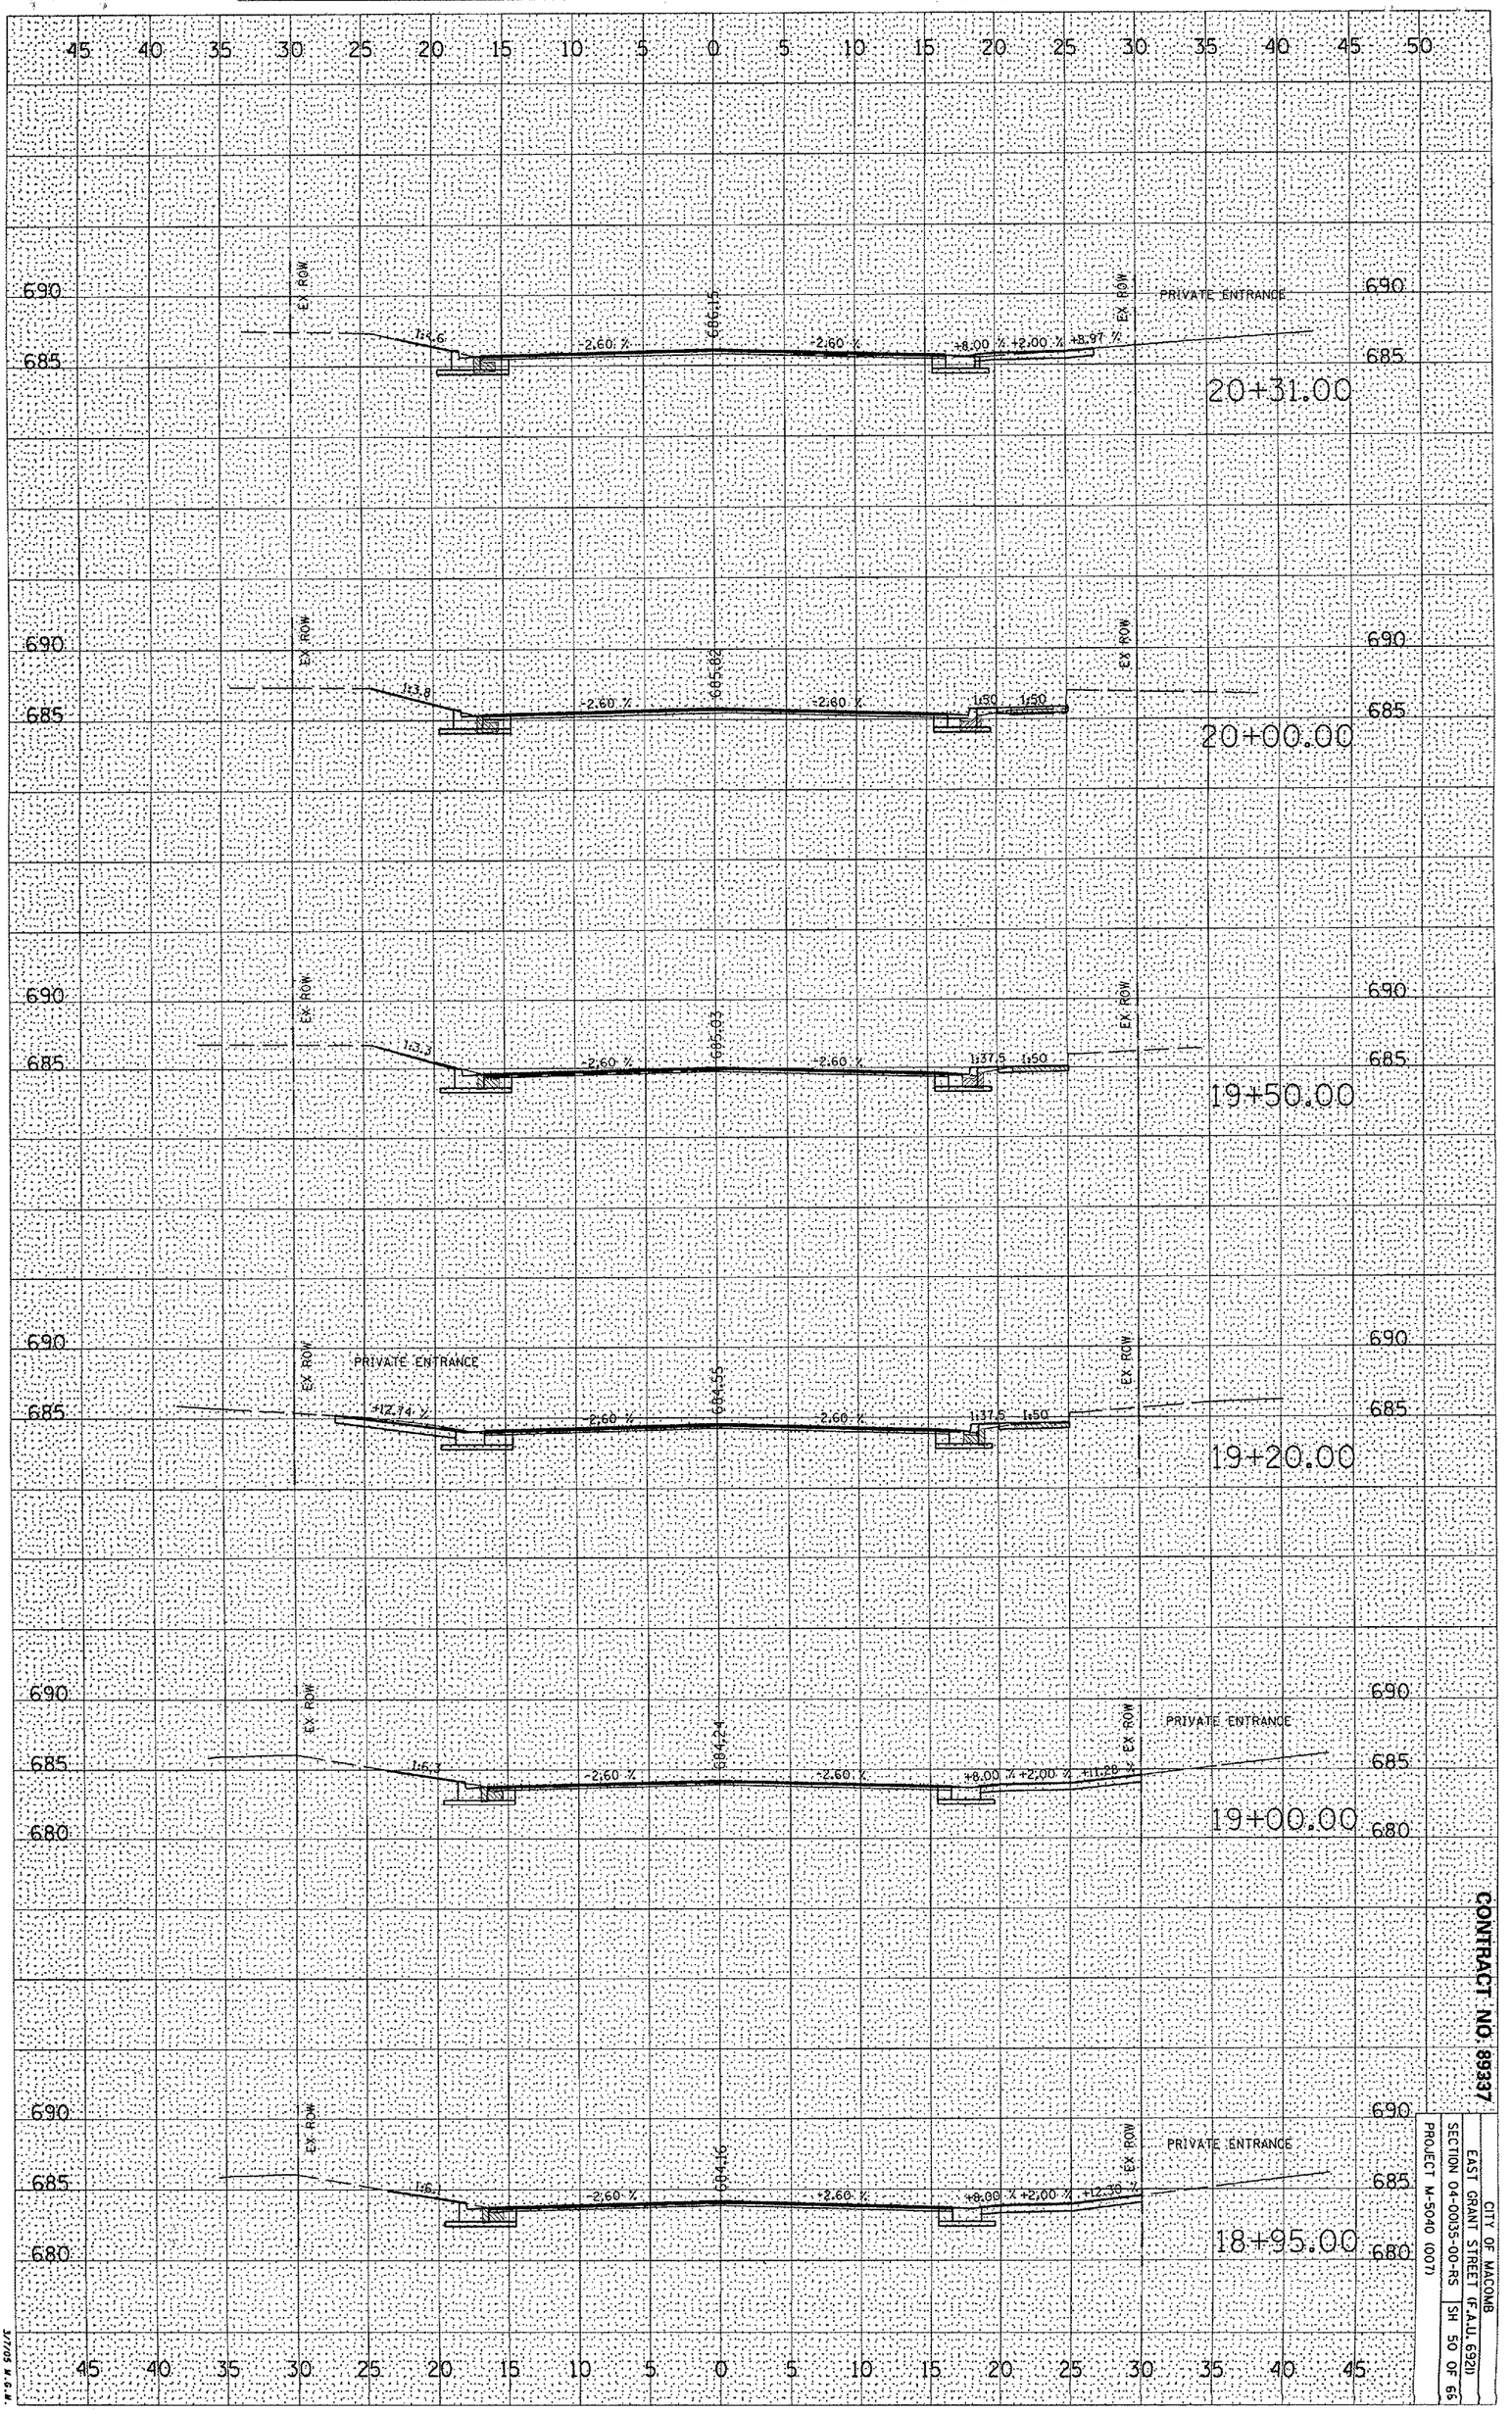

CONTRACT NO: 89337

CITY OF MACOMB
EAST GRANT STREET (F.A.U. 6920)
SECTION 04-00135-00-RS | SH 50 OF 65
PROJECT M-5040 (007)

M:\S\S SOUTH