PLOT DATE = 2/24/2005
FILE NAME = P:\04a1466\Design\Plans\XS001.dgn
PLOT SCALE = 10.5682 ' / IN.
REFERENCE = REF

ORIGINAL SURVEY		BY	DATE
NOTE BOOK	SURVEYED		
NO.	PLOTTED		
	TEMPLATE		
	AREAS		
	AREAS CHECKED		

FINAL SURVEY		BY	DATE
NOTE BOOK	SURVEYED		
NO.	PLOTTED		
	TEMPLATE		
	AREAS		
	AREAS CHECKED		

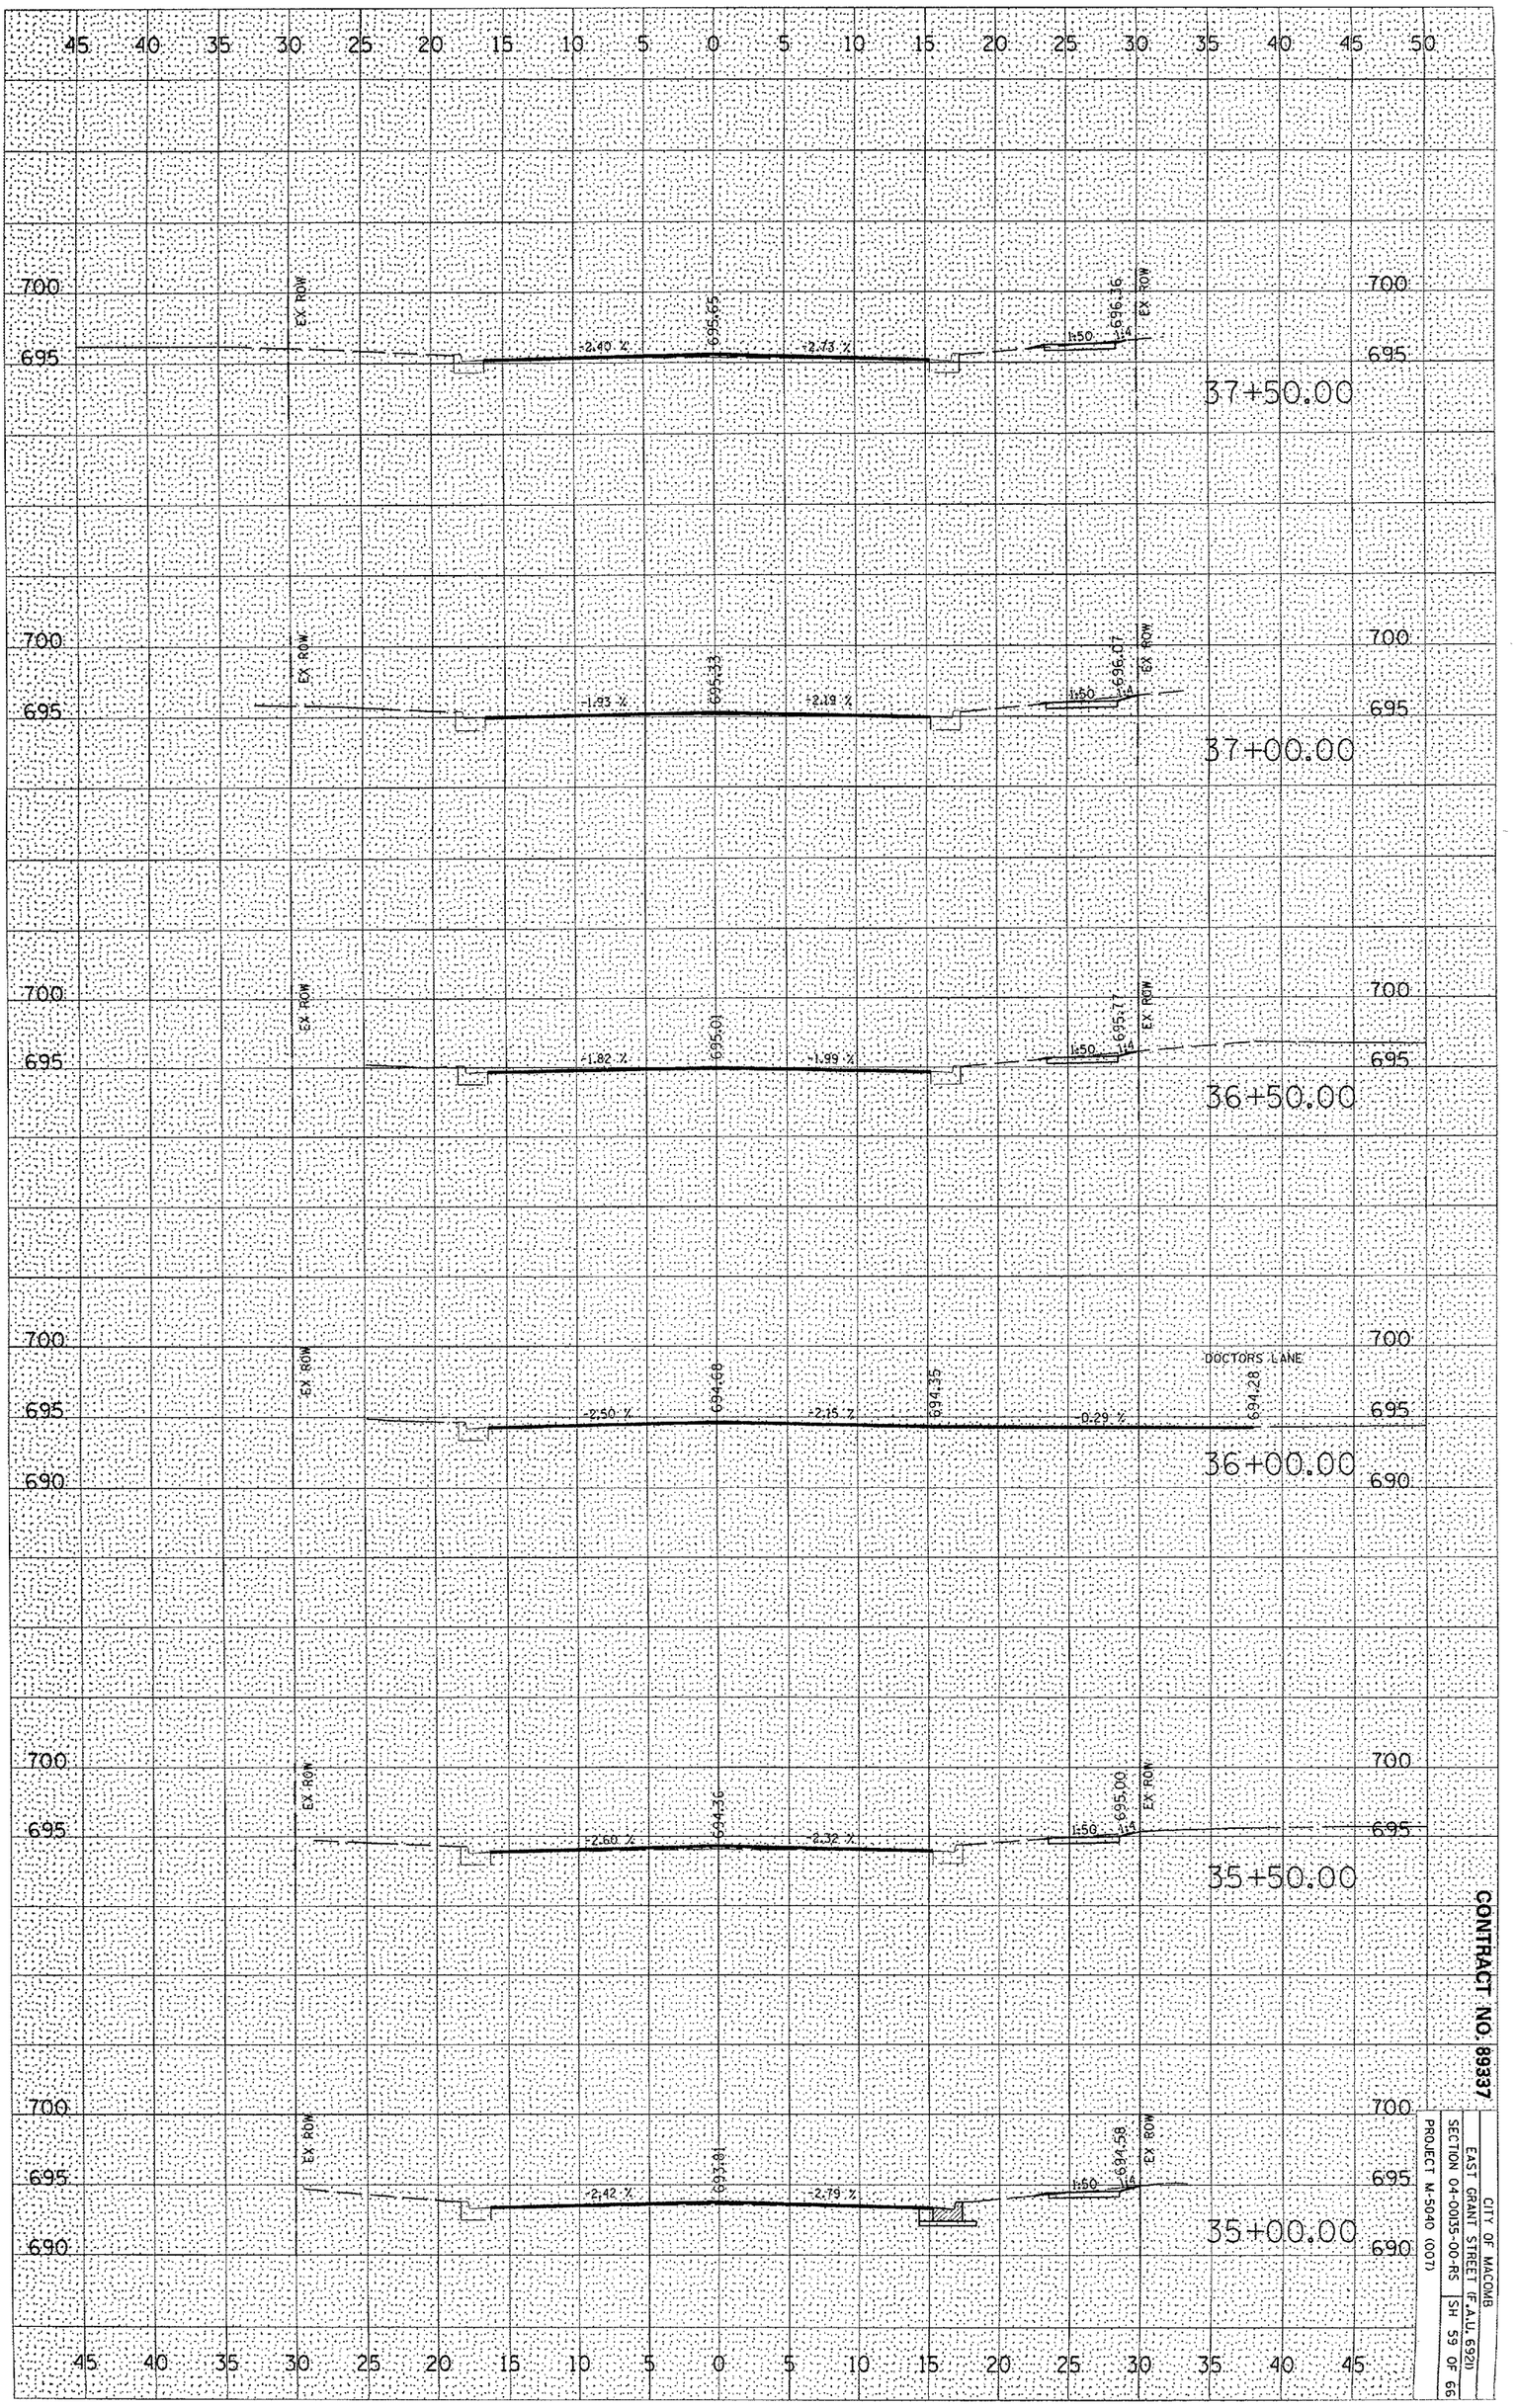

CONTRACT NO. 89337

CITY OF MACOMB
EAST GRANT STREET (F.A.U. 6920)
SECTION 04-0035-00-RS
PROJECT M-5040 (007)
SH 59 OF 66