PLOT DATE = 2/24/2005
FILE NAME = P:\84a1466\Design\Plans\X5801.dgn
PLOT SCALE = 10.5882 ' / IN.
REFERENCE = REF

ORIGINAL SURVEY NOTE BOOK NO.		BY	DATE
	SURVEYED		
	PLOTTED		
	TEMPLATE		
	AREAS		
	AREAS CHECKED		

FINAL SURVEY NOTE BOOK NO.		BY	DATE
	SURVEYED		
	PLOTTED		
	TEMPLATE		
	AREAS		
	AREAS CHECKED		

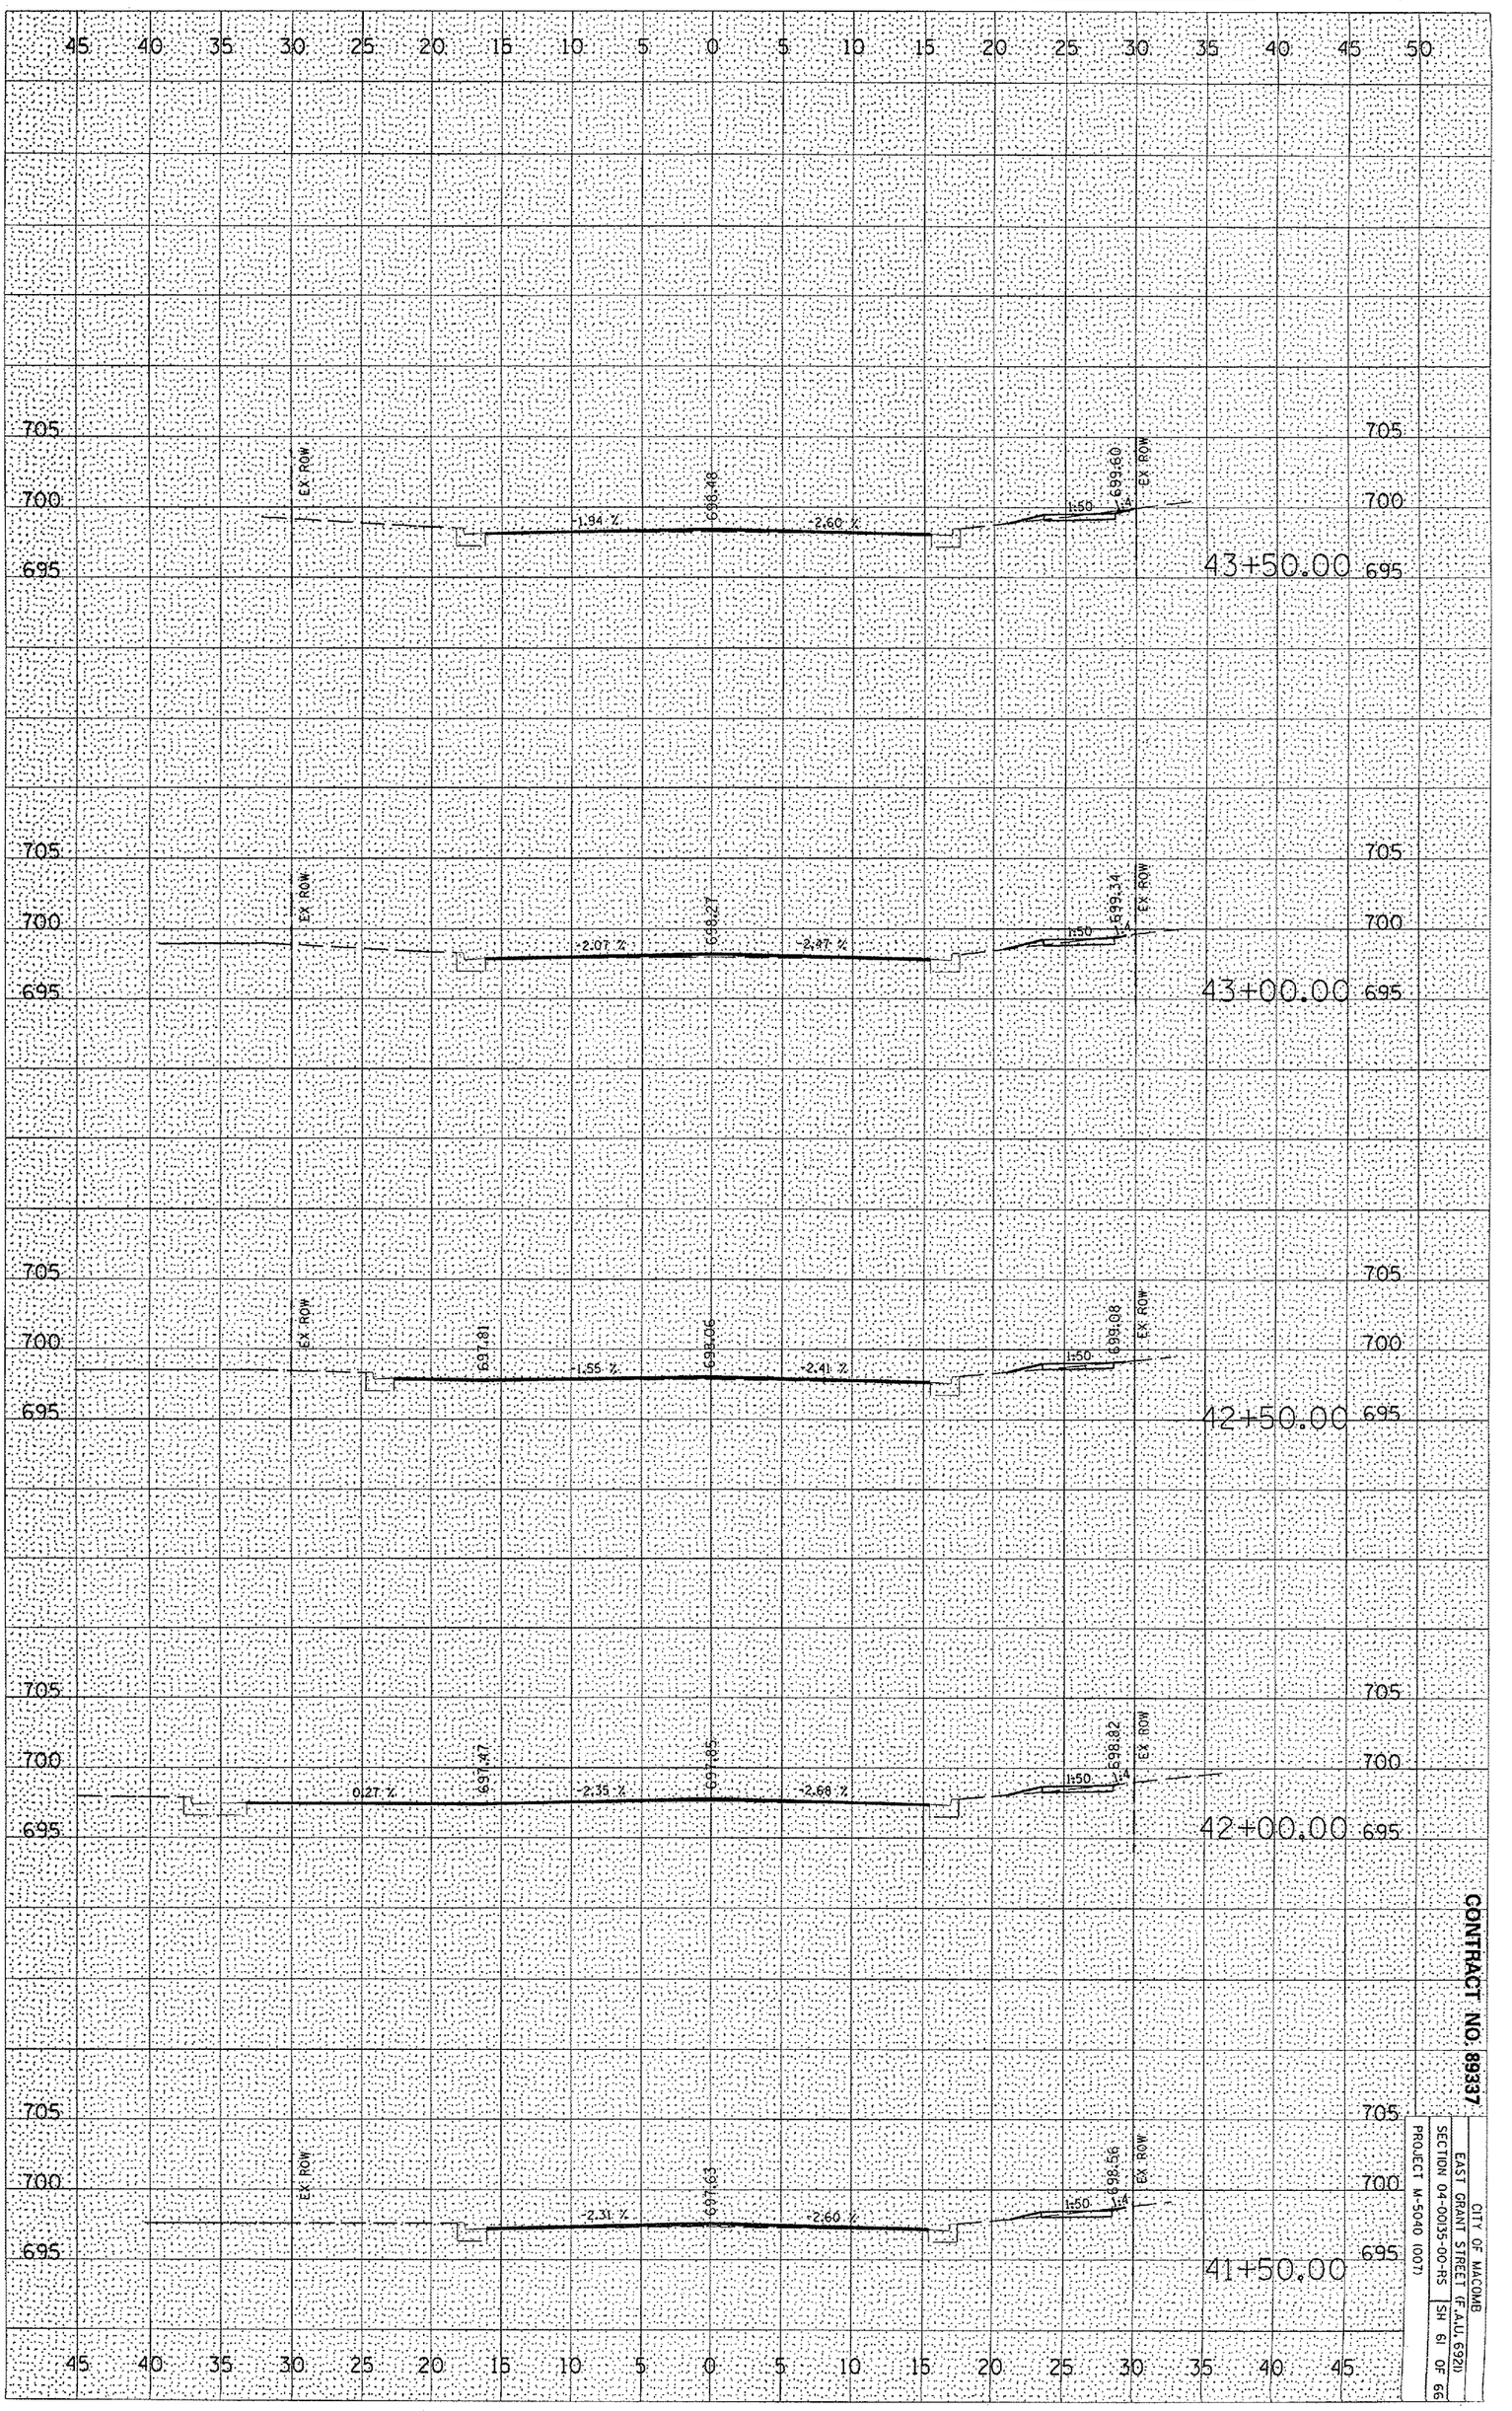

CONTRACT NO: 89337

CITY OF MACOMB
EAST GRANT STREET (F.A.U. 6921)
SECTION 04-00135-00-RS
PROJECT M-5040 (007)
SH 61 OF 66