CONTRACT NO. 97247

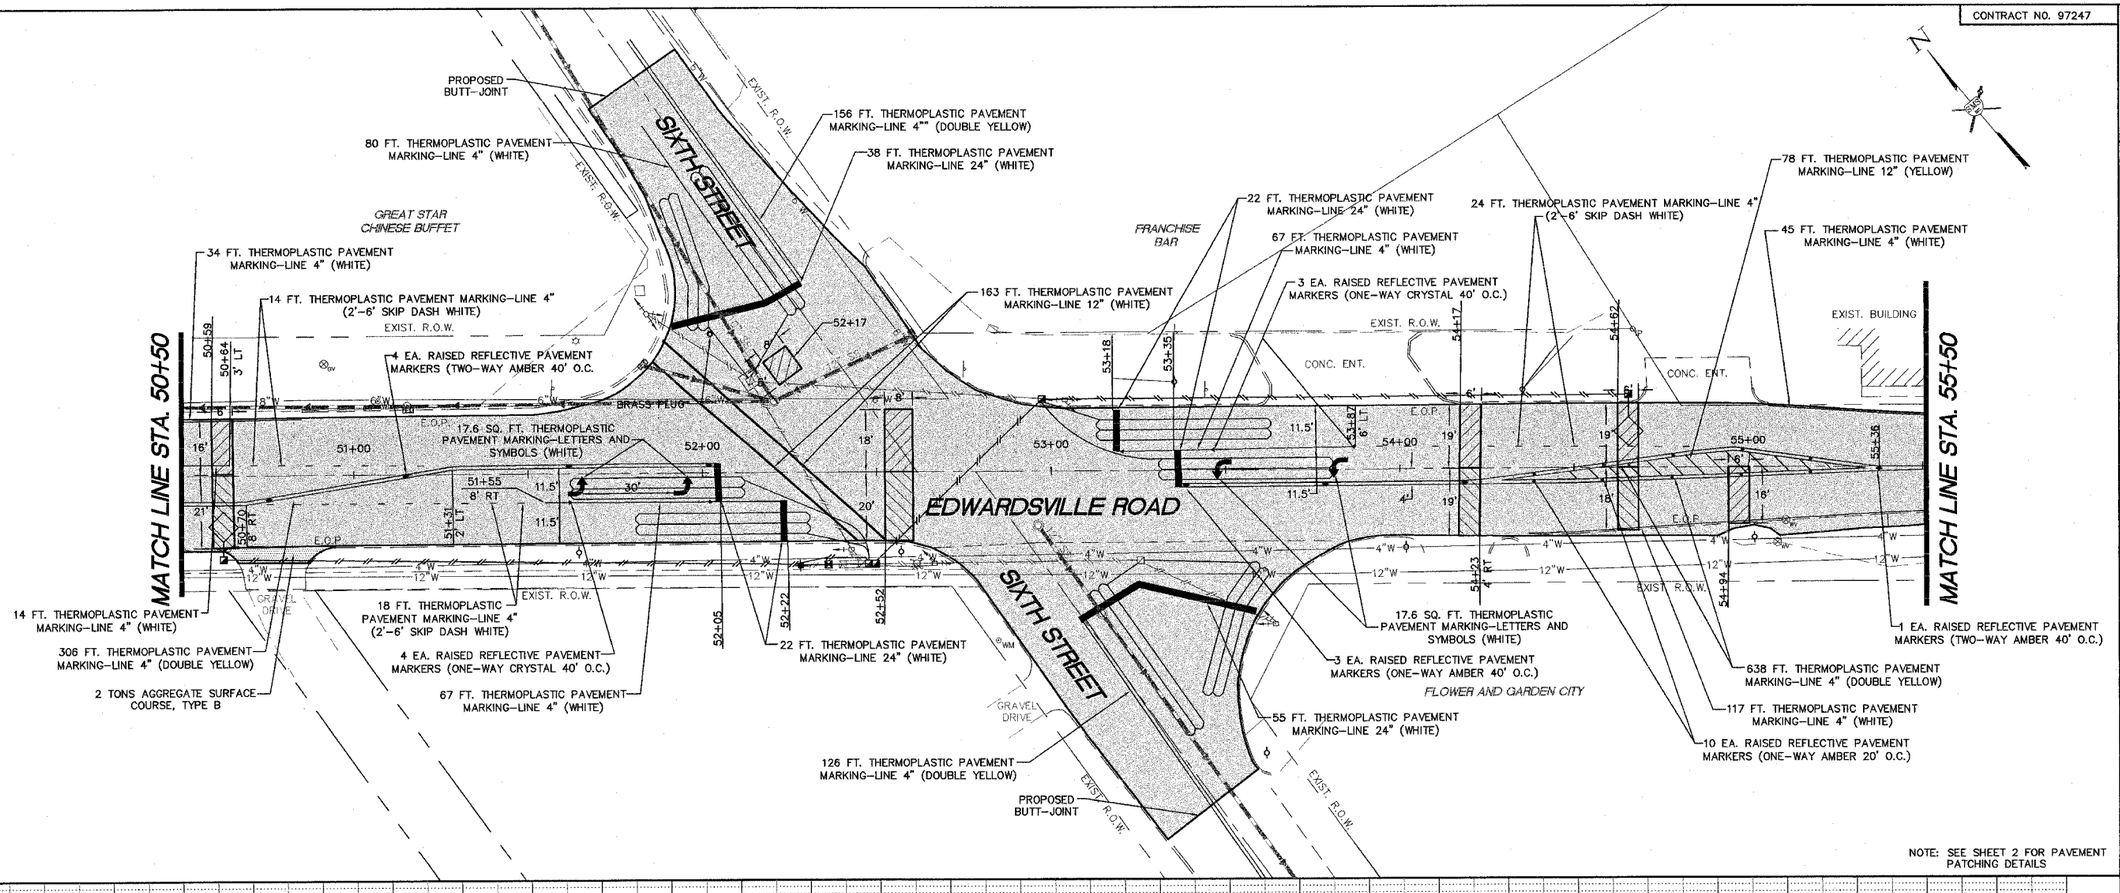

NOTE: SEE SHEET 2 FOR PAVEMENT PATCHING DETAILS

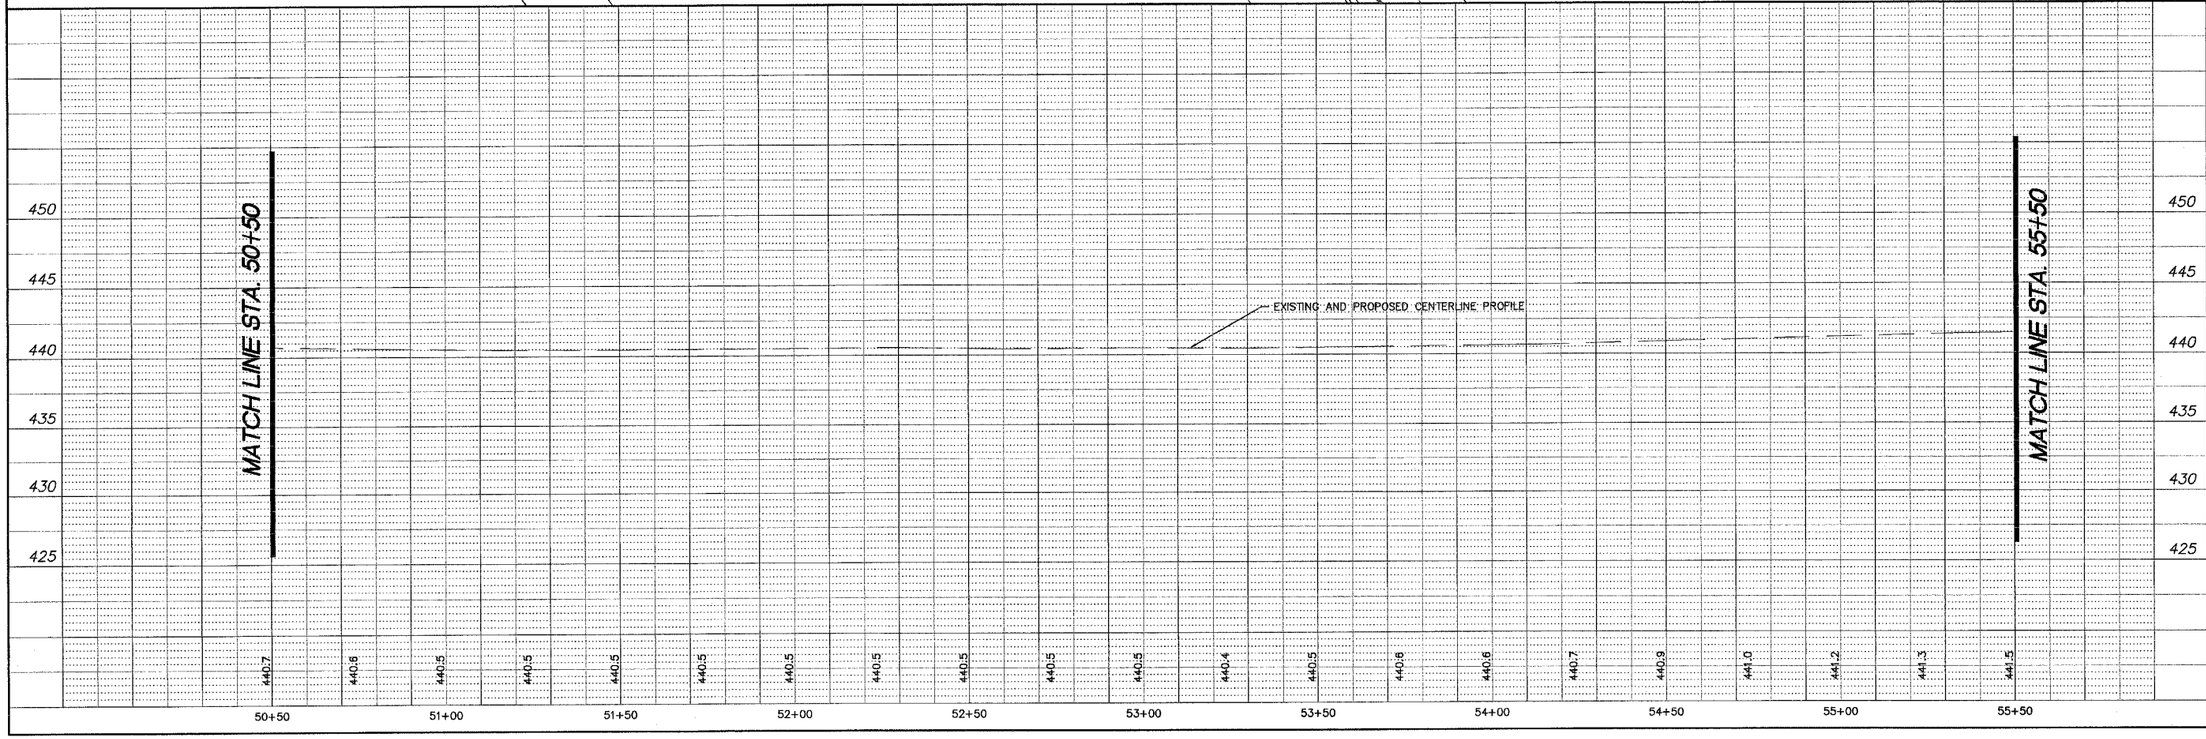

REVISIONS

SMS ENGINEERS
Sheppard, Morgan & Schwaab, Inc.
CONSULTING ENGINEERS AND LAND SURVEYORS
215 Market Street P.O. Box E, Alton, IL 62003 - 618/462-3755 - E-mail: mail@smsengineers.com
10 Central Industrial Drive, Granite City, IL 62040 - 618/877-3700 - E-mail: mail@smsengineers.com

WOOD RIVER, ILLINOIS
RESURFACING PROJECT
EDWARDSVILLE ROAD (FAU 8980)
SECTION 02-00043-00-RS
PLAN AND PROFILE

PPSHEETS.DWG
REF. BK. PG.
JOB NO. 285879
DSN. BY: CLA
DWN. BY: CDP
CHK. BY: JHH
DATE: FEBRUARY, 2005
SCALE: HORIZ. 1"=20'
VERT. 1"=5'
SHEET 13 OF 18