CONTRACT NO. 97247

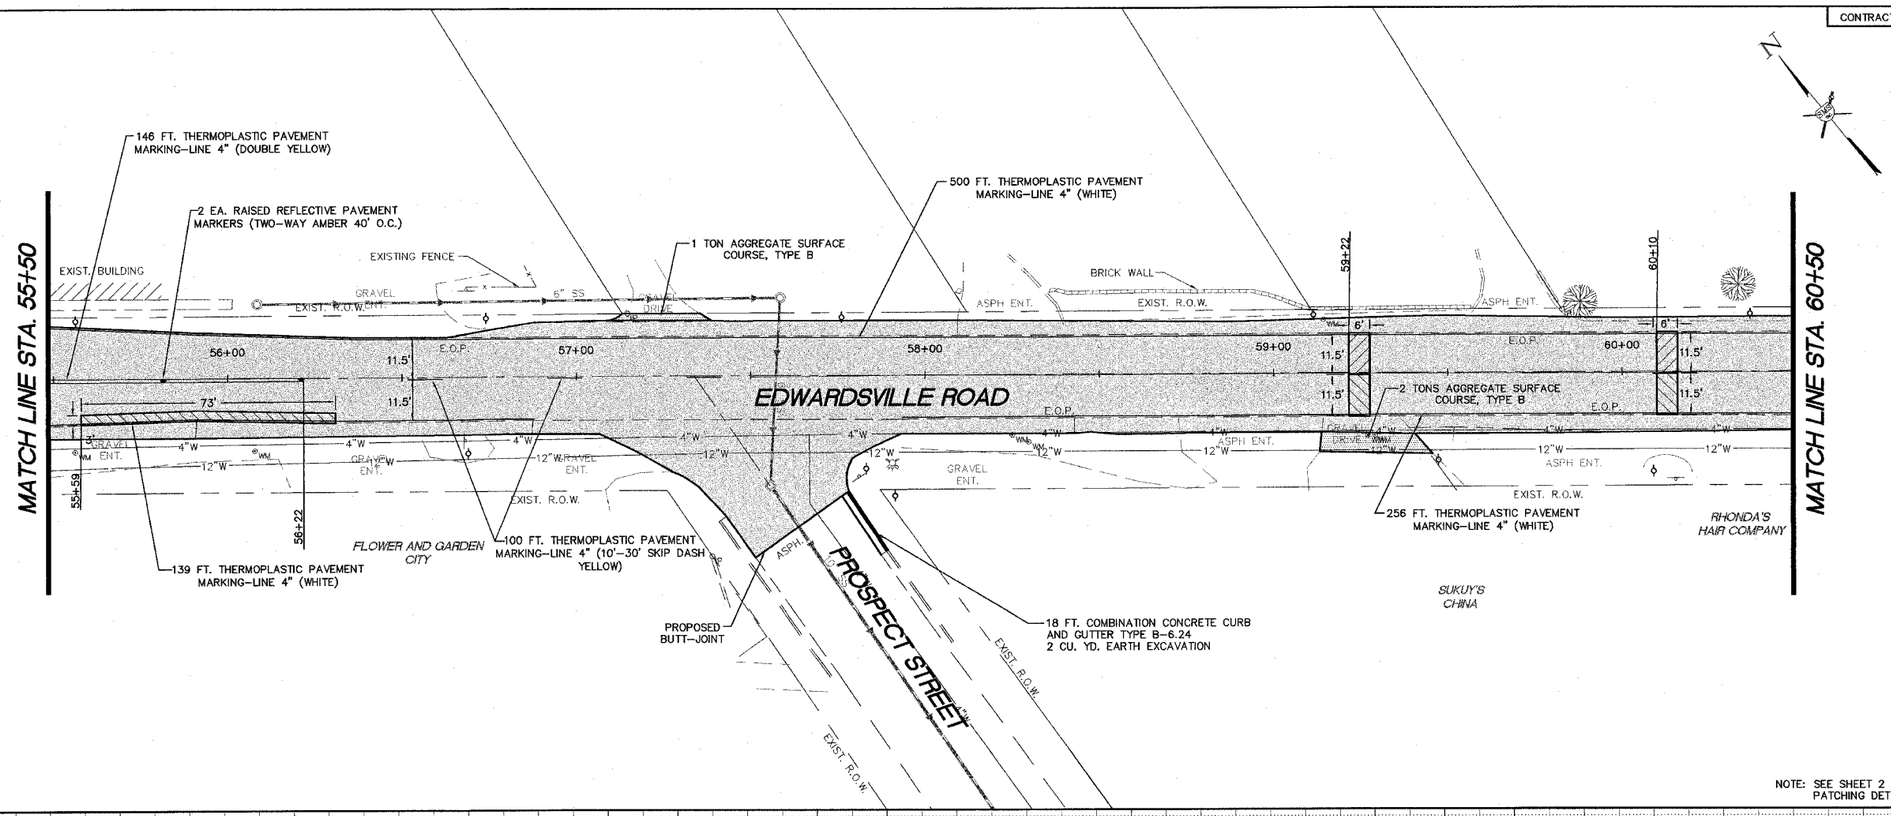

NOTE: SEE SHEET 2 FOR PAVEMENT PATCHING DETAILS

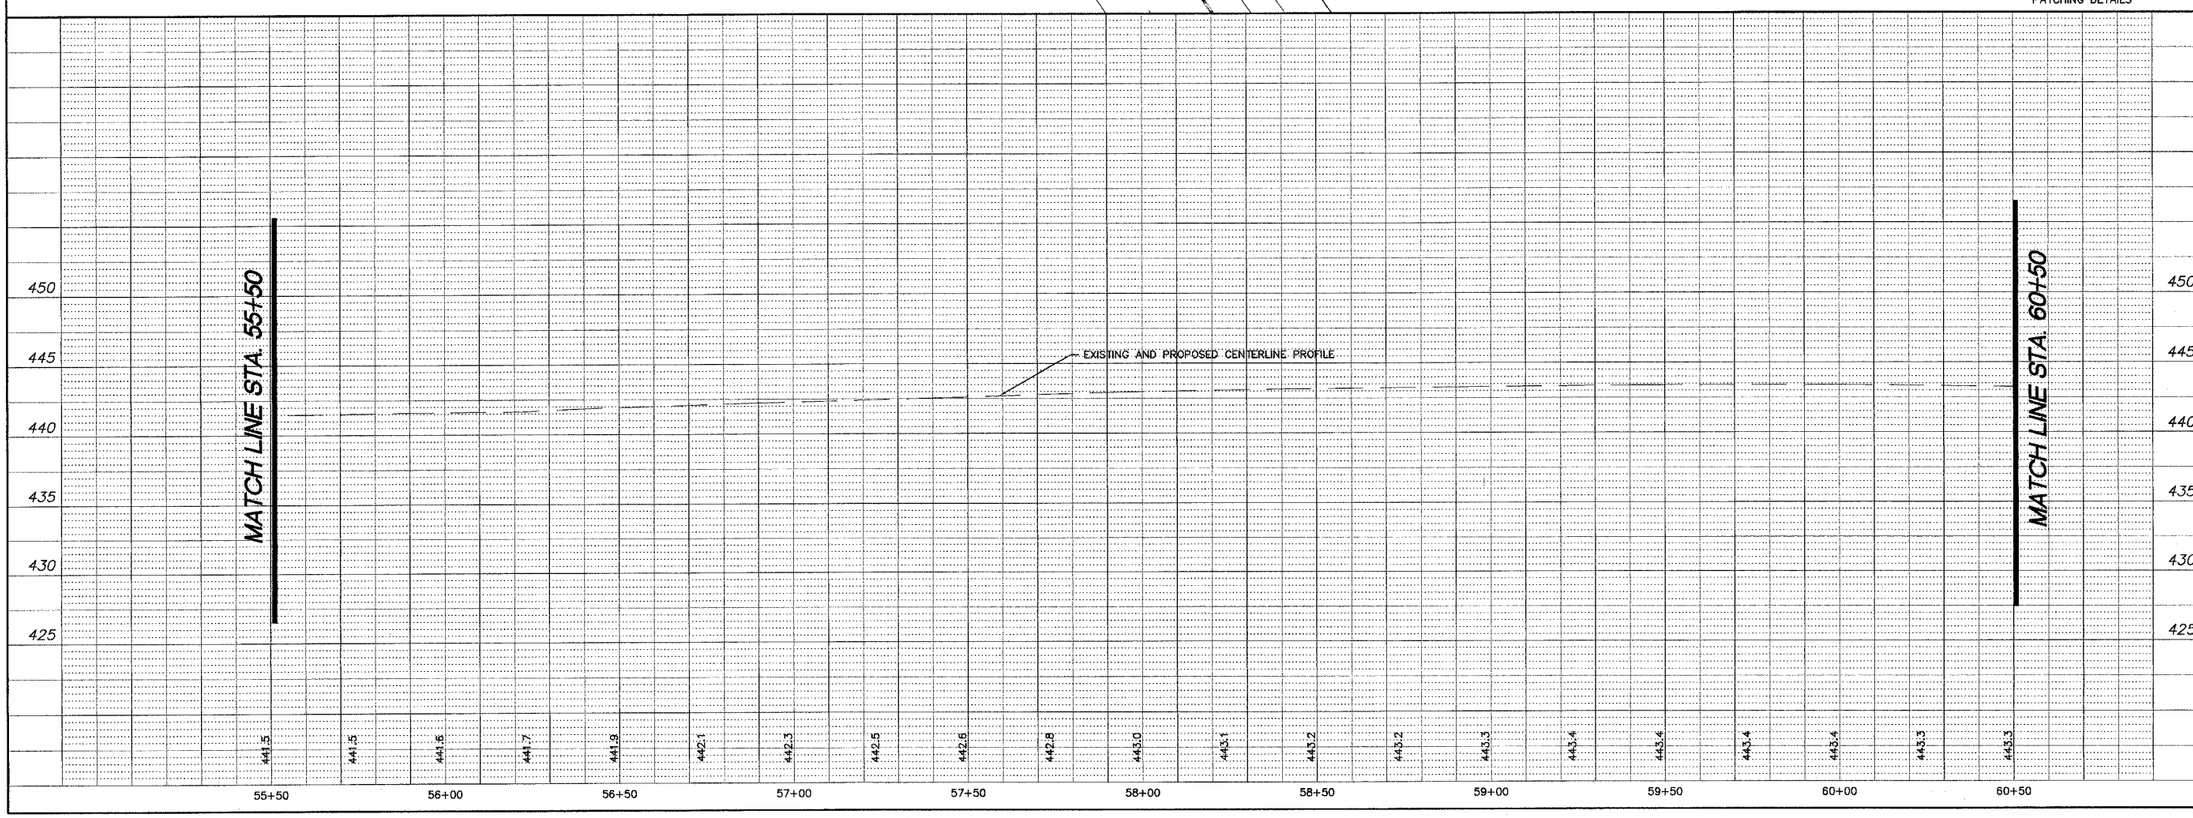

REVISIONS

SMS ENGINEERS
Sheppard, Morgan & Schwaab, Inc.
CONSULTING ENGINEERS AND LAND SURVEYORS
215 Market Street, P.O. Box E, Alton, IL 62002• 618/462-3755• E-mail: mail@smsengineers.com
10 Central Industrial Drive, Granite City, IL 62040• 618/877-3700• E-mail: mail@smsengineers.com

WOOD RIVER, ILLINOIS
RESURFACING PROJECT
EDWARDSVILLE ROAD (FAU 8980)
SECTION 02-00043-00-RS
PLAN AND PROFILE

	PPSHEETS.DWG
REF. BK.	PG.
JOB NO.	285879
DSN. BY:	CLA
DWN. BY:	CDP
CHK. BY:	JHH
DATE:	FEBRUARY, 2005
SCALE:	HORIZ. 1"=20' VERT. 1"=5'
SHEET 14 OF 18	