CONTRACT NO. 98884

F.A.P. RTE.	SECTION	COUNTY	TOTAL SHEETS	SHEET NO.
726	130 I-2,TS	WILLIAMSON	90	45
STA. +50.00		TO STA. +60.00		
FED. ROAD DIST. NO.	ILLINOIS	FED. AID PROJECT		

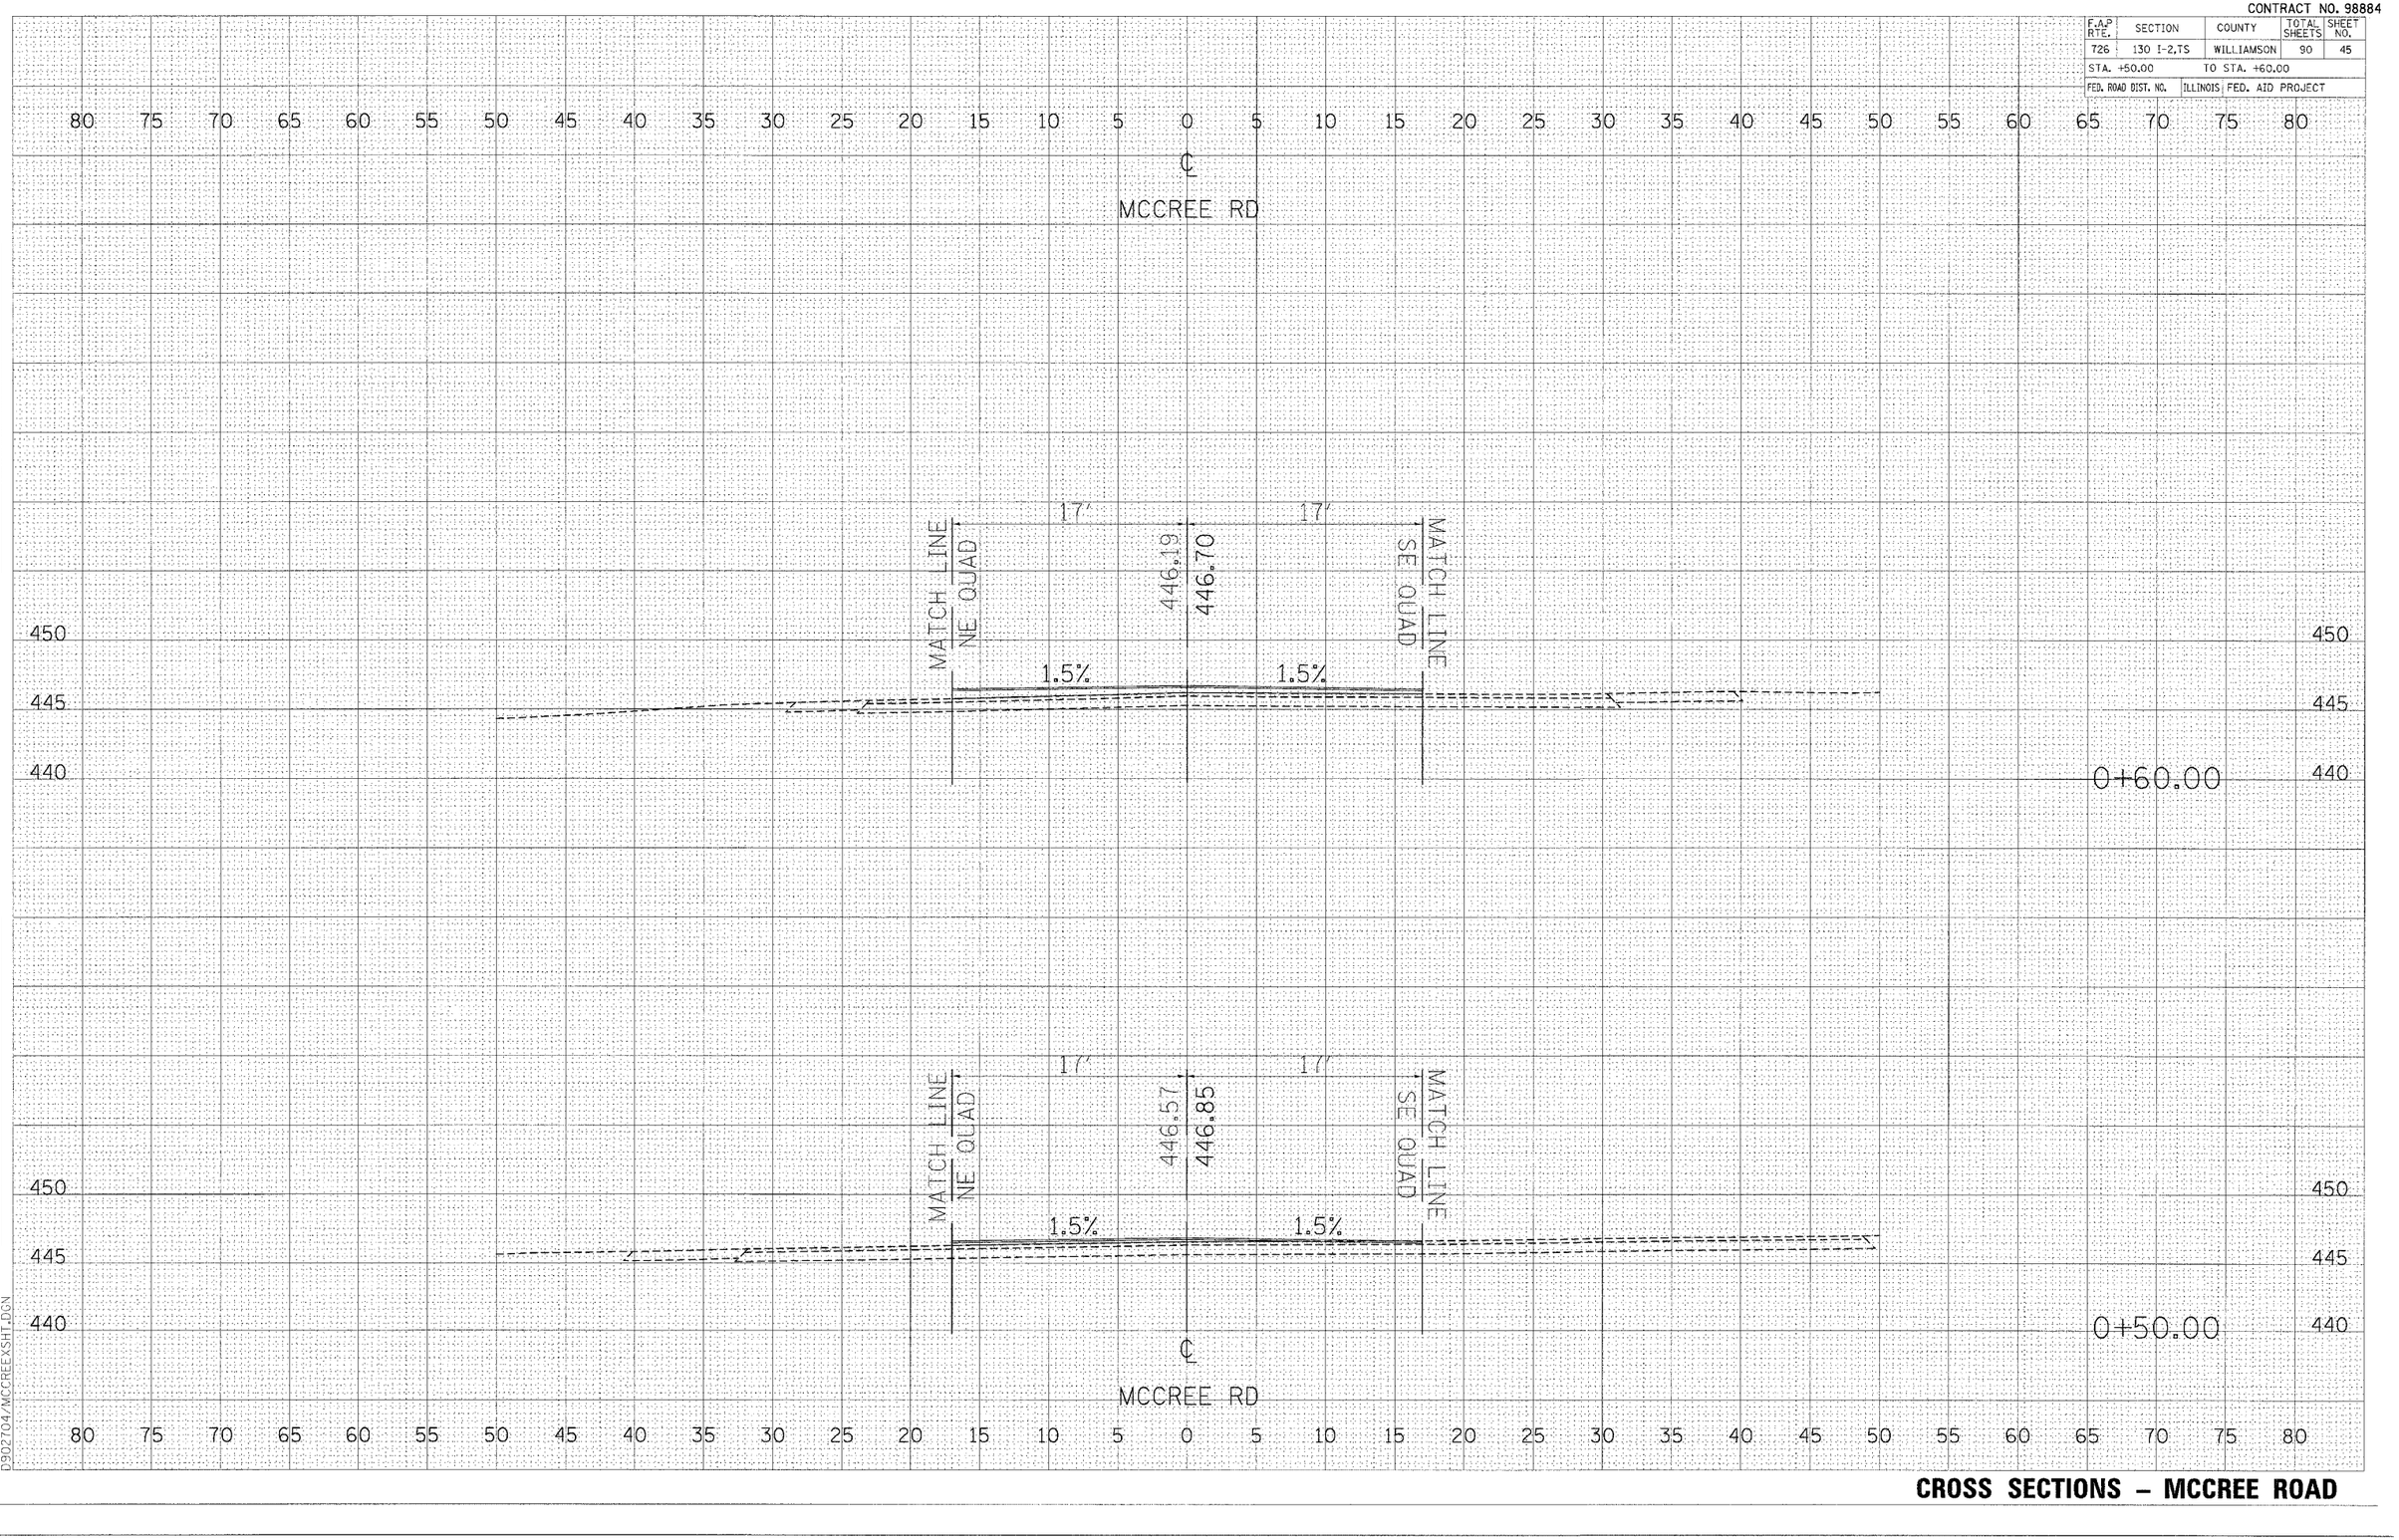

FINAL SURVEY — SURVEYED / PLOTTED / TEMPLATE / NOTE BOOK / NO. / AREAS / AREAS CHECKED / BY / DATE

ORIGINAL SURVEY — SURVEYED / PLOTTED / TEMPLATE / NOTE BOOK: XS / NO. / AREAS CHECKED / BY / DATE

PLOT DATE = $DATE$
FILE NAME = $<FILE1$
PLOT SCALE = $SCALE$
PLOT SCALE = $<SCALE$
D902704/MCCREEXSHT.DGN

CROSS SECTIONS – MCCREE ROAD