CONTRACT NO. 98884

| F.A.P. RTE. | SECTION | COUNTY | TOTAL SHEETS | SHEET NO. |
|---|---|---|---|---|
| 726 | 130 I-2,TS | WILLIAMSON | 90 | 69 |
| STA. +20.00 | | TO STA. +30.00 | | |
| FED. ROAD DIST. NO. | ILLINOIS | FED. AID PROJECT | | |

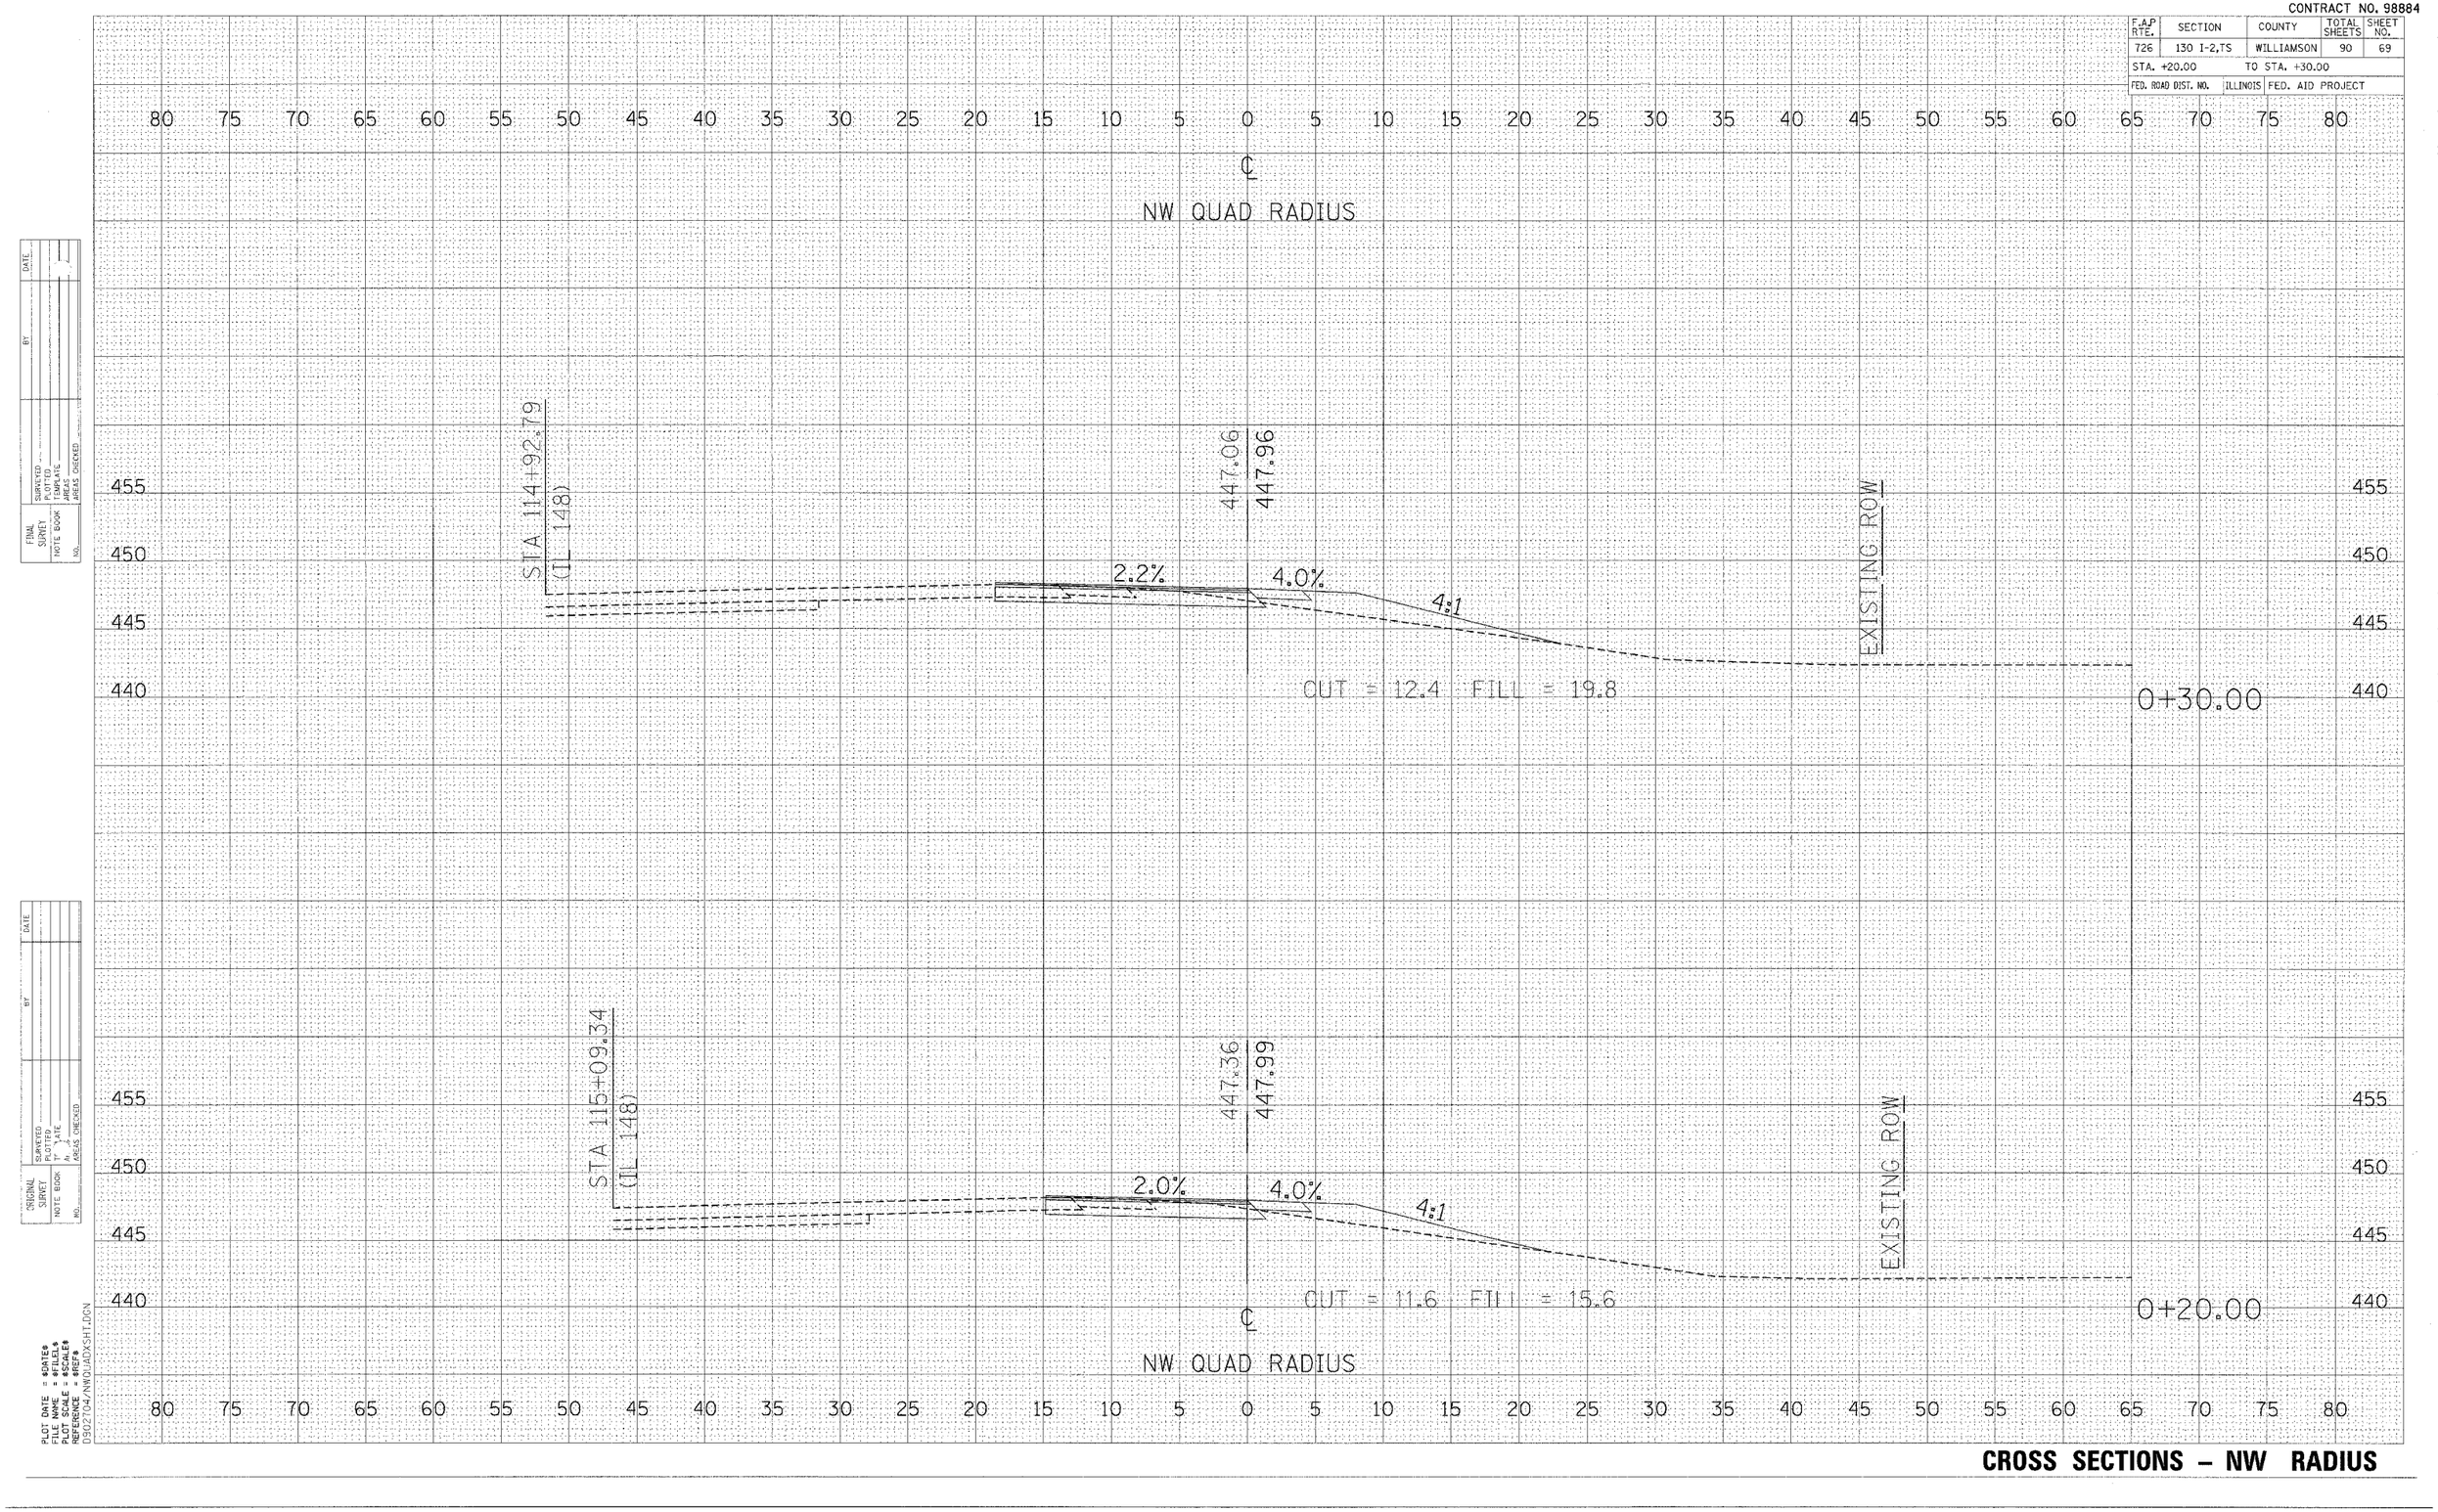


FINAL SURVEY — SURVEYED ... BY ... DATE ... PLOTTED ... TRAVERSE ... NOTE BOOK ... AREAS ... AREAS CHECKED ... NO. ...

ORIGINAL SURVEY — SURVEYED ... BY ... DATE ... PLOTTED ... TRAVERSE ... NOTE BOOK ... AREAS ... AREAS CHECKED ... NO. ...

PLOT DATE = #DATE#
FILE NAME = #FILEL$
PLOT SCALE = #SCALE#
REFERENCE = #REF#
D:\02\726\ANS\ADOXSHT.DGN

**CROSS SECTIONS – NW RADIUS**