DI020

LEGEND

- PROPOSED GRADING LIMITS
- EXISTING SWALE
- EXISTING UNDERDRAIN
- EXISTING STORM SEWER MANHOLE
- EXISTING FLARED END SECTION
- EXISTING STAKE MOUNTED LIGHT
- EXISTING BASE MOUNTED LIGHT
- EXISTING GUIDANCE SIGN

NOTES:

1. FOR ALIGNMENT DATA, SEE ALIGNMENT DATA TABLE, SHEET 24.
2. EXISTING UTILITY LOCATIONS ARE ESTIMATED. CONTRACTOR MUST FIELD VERIFY LOCATIONS.
3. SUBSURFACE UTILITIES NOT SHOWN.
4. UTILITIES NOT SHOWN IN PROFILE.
5. PAVEMENT EDGES ARE TO MATCH EXISTING LOCATIONS.

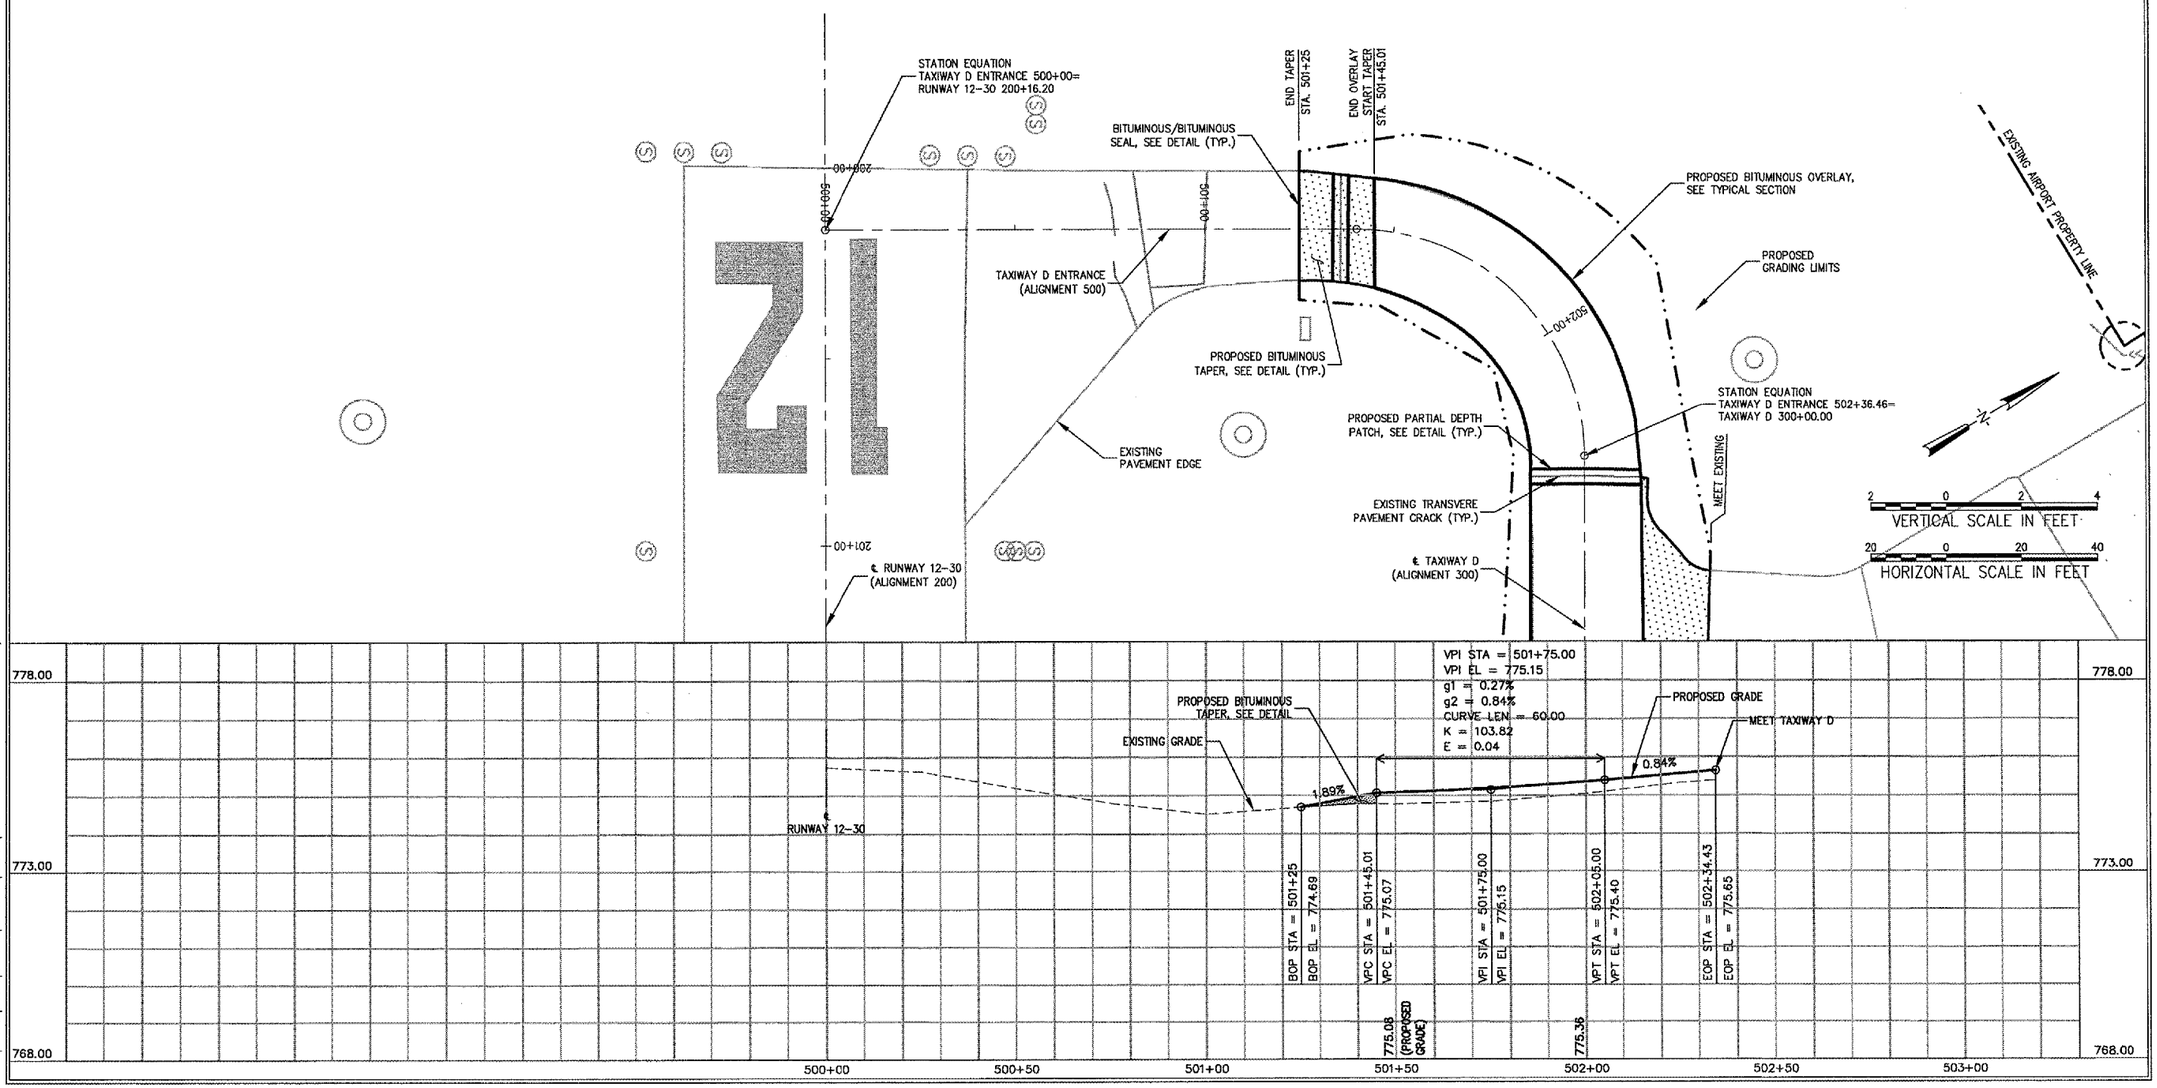

HANSON
HANSON PROFESSIONAL SERVICES INC.
815 Commerce Drive Suite 200
Oak Brook, Illinois 60523
Telephone: 630.990.3800
Fax: 630.990.3801

City of Dixon

CITY OF DIXON, ILLINOIS
Post Office Box 386
Dixon, Illinois 61021
Telephone: 815.288.1485

DIXON MUNICIPAL AIRPORT
CHARLES R. WALGREEN FIELD

OVERLAY TAXIWAYS B, D AND E:
REHABILITATE FRONTAGE APRON PAVEMENT

AIP PROJECT NO. 3-17-0036-B7
IDA PROJECT NO. C73-3436

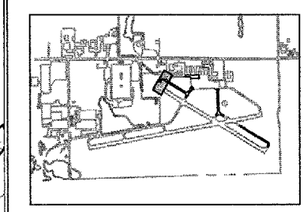

KEY PLAN

No.	Drawing Issue Description	Date	By

Date
11 MARCH 2005

Sheet Title

PLAN AND PROFILE TAXIWAY D ENTRANCE STA 501+25 TO STA 502+36.46

843-04B8007
Project Number
KLK 02/03/05
Layout By Date
KLK,TMM 02/03/05
Designed By Date
RMH 03/11/05
Reviewed By Date
KLK | DSY | ---
Drawn By

14
Sheet No.

I:\04J2BS\00843\04B8007\DRAWINGS\SHEETS\14-P&P TAXI D ENTRANCE.DWG MAR 17, 2005 9:44AM KLK