DI020

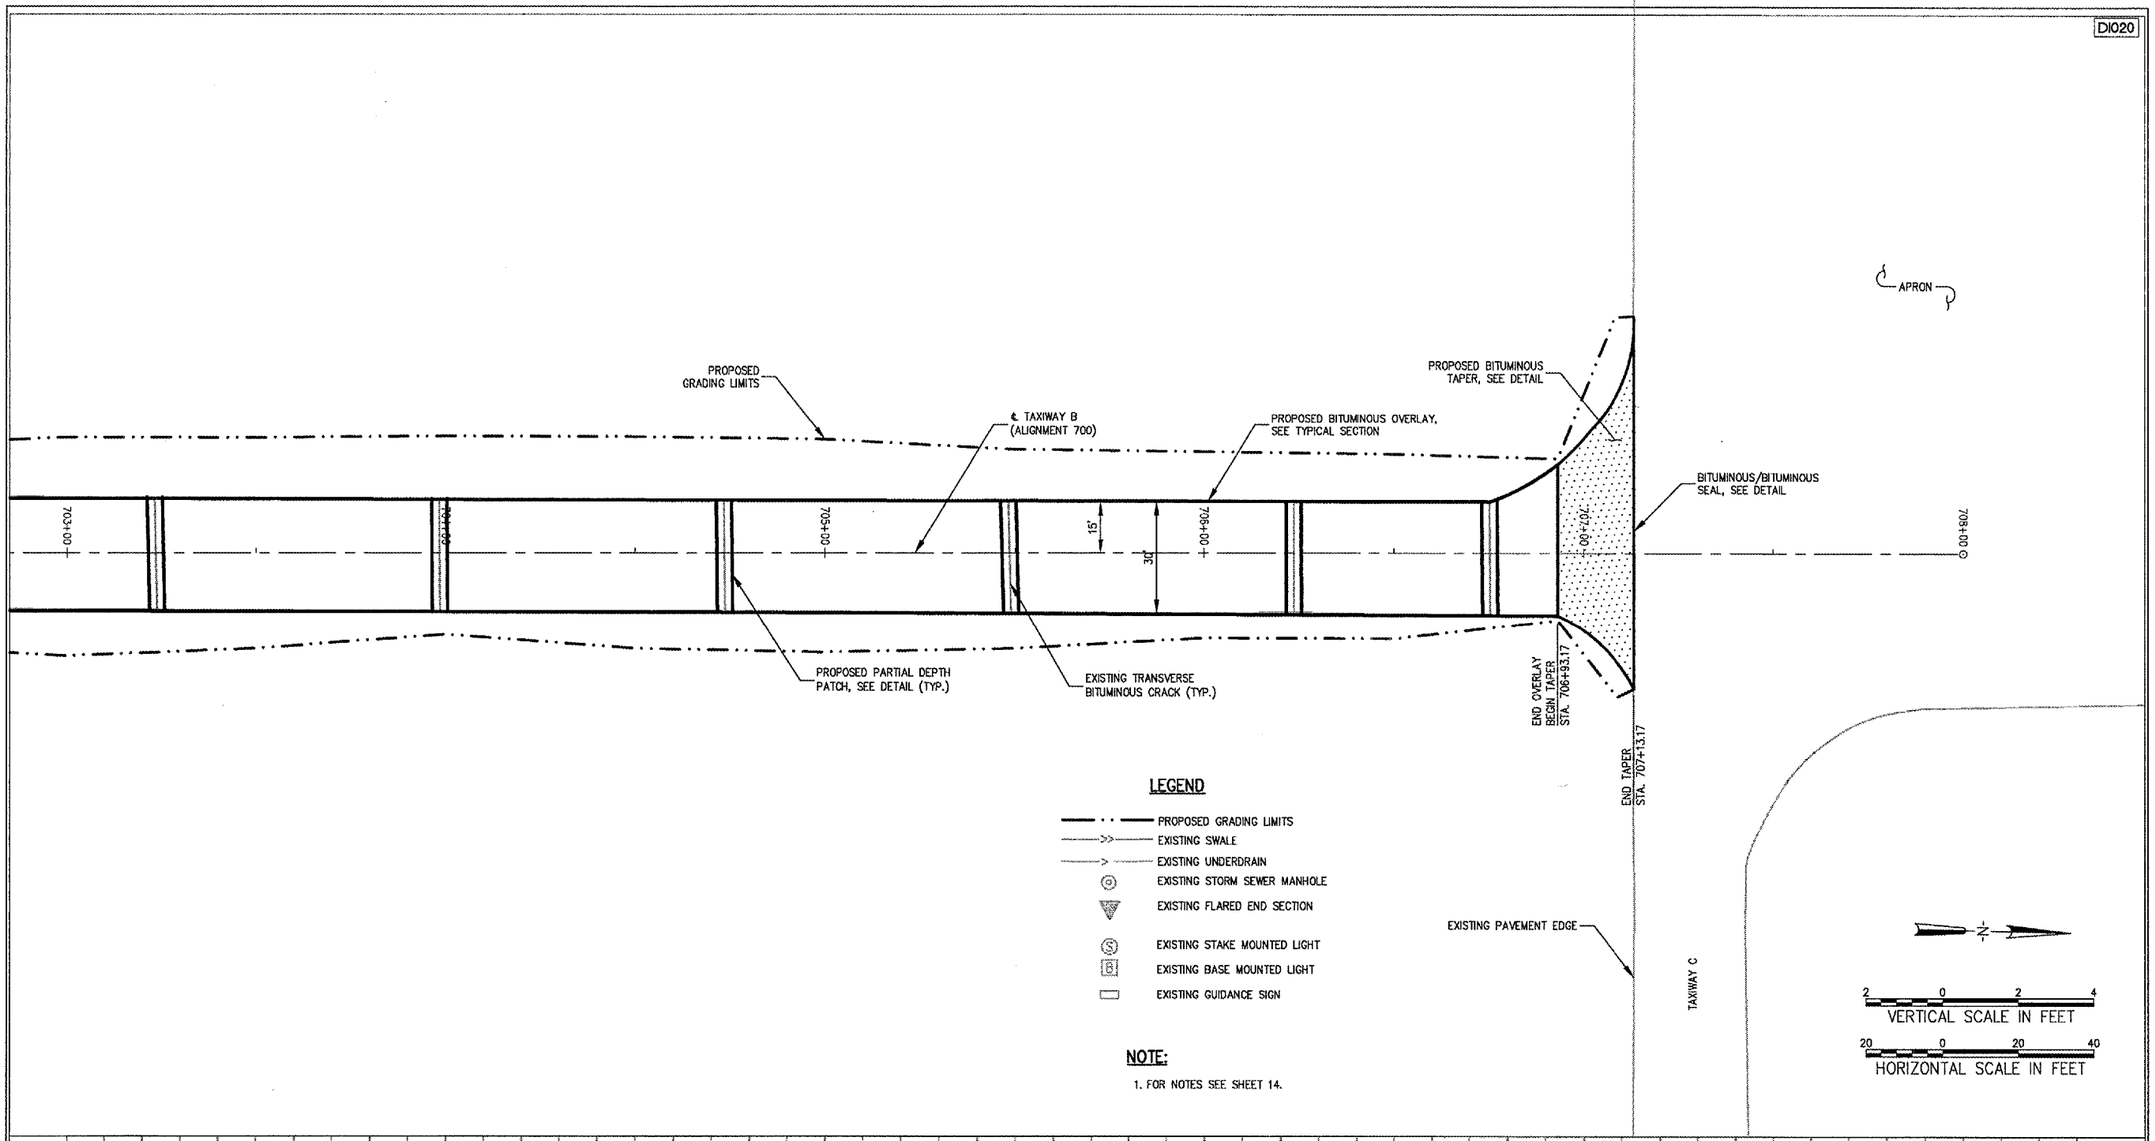

NOTE:

1. FOR NOTES SEE SHEET 14.

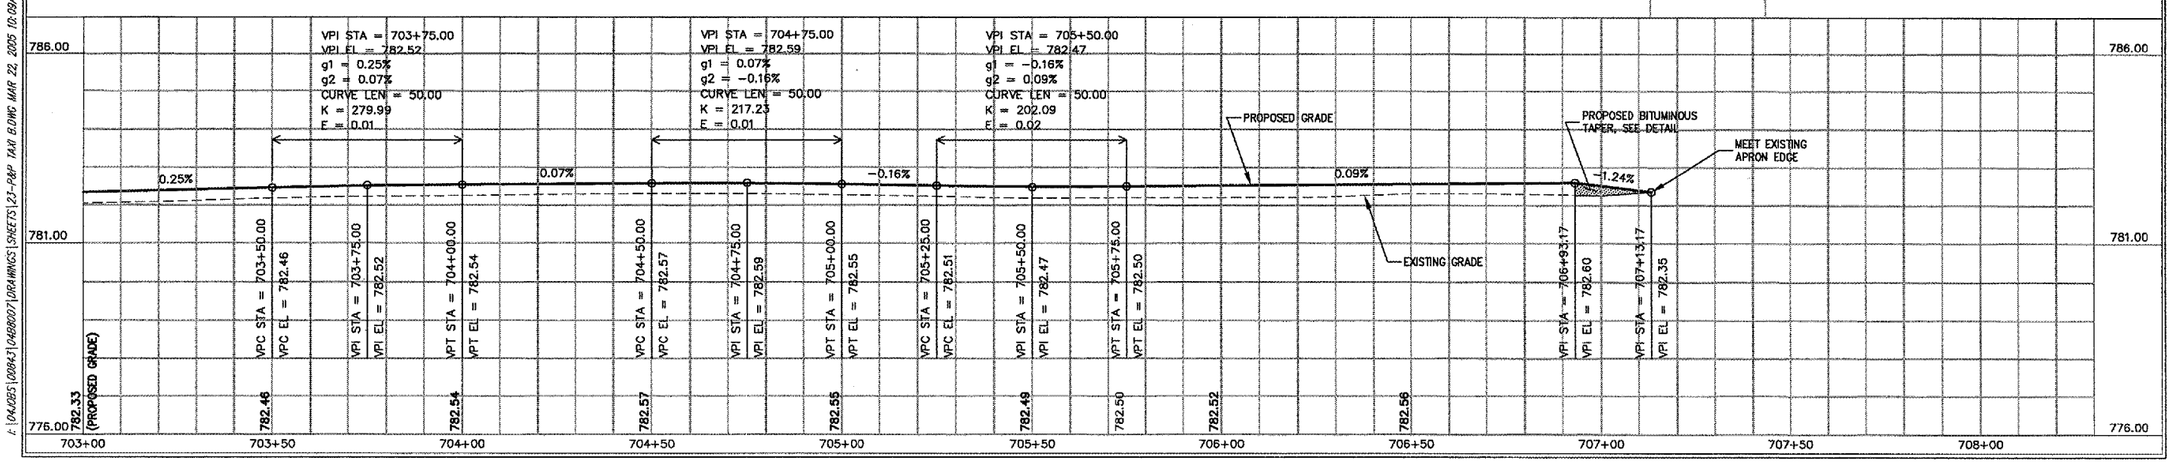

HANSON PROFESSIONAL SERVICES INC.

815 Commerce Drive Suite 200
Oak Brook, Illinois 60523
Telephone: 630.990.3800
Fax: 630.990.3801

CITY OF DIXON, ILLINOIS

Post Office Box 386
Dixon, Illinois 61021
Telephone: 815.288.1485

DIXON MUNICIPAL AIRPORT
CHARLES R. WALGREEN FIELD

OVERLAY TAXIWAYS B, D AND E; REHABILITATE FRONTAGE APRON PAVEMENT

AIP PROJECT NO. 3-17-0036-B7
IDA PROJECT NO. C73-3436

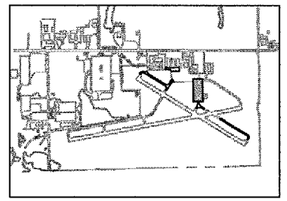

KEY PLAN

No.	Drawing Issue Description	Date	By

Date

11 MARCH 2005

Sheet Title

PLAN AND PROFILE
TAXIWAY B
STA 703+00 TO
STA 707+13.17

843-04B8007	Project Number
KLK	02/03/05 Layout By / Date
KLK,TMM	02/03/05 Designed By / Date
RMH	03/11/05 Reviewed By / Date
KLK | DSY | ---	Drawn By

Sheet No. 23

L:\04JOBS\2004\43\04B8007\DRAWINGS\SHEETS\23-P&P TAXI B.DWG MAR 22, 2005 10:09AM KLK