DI020

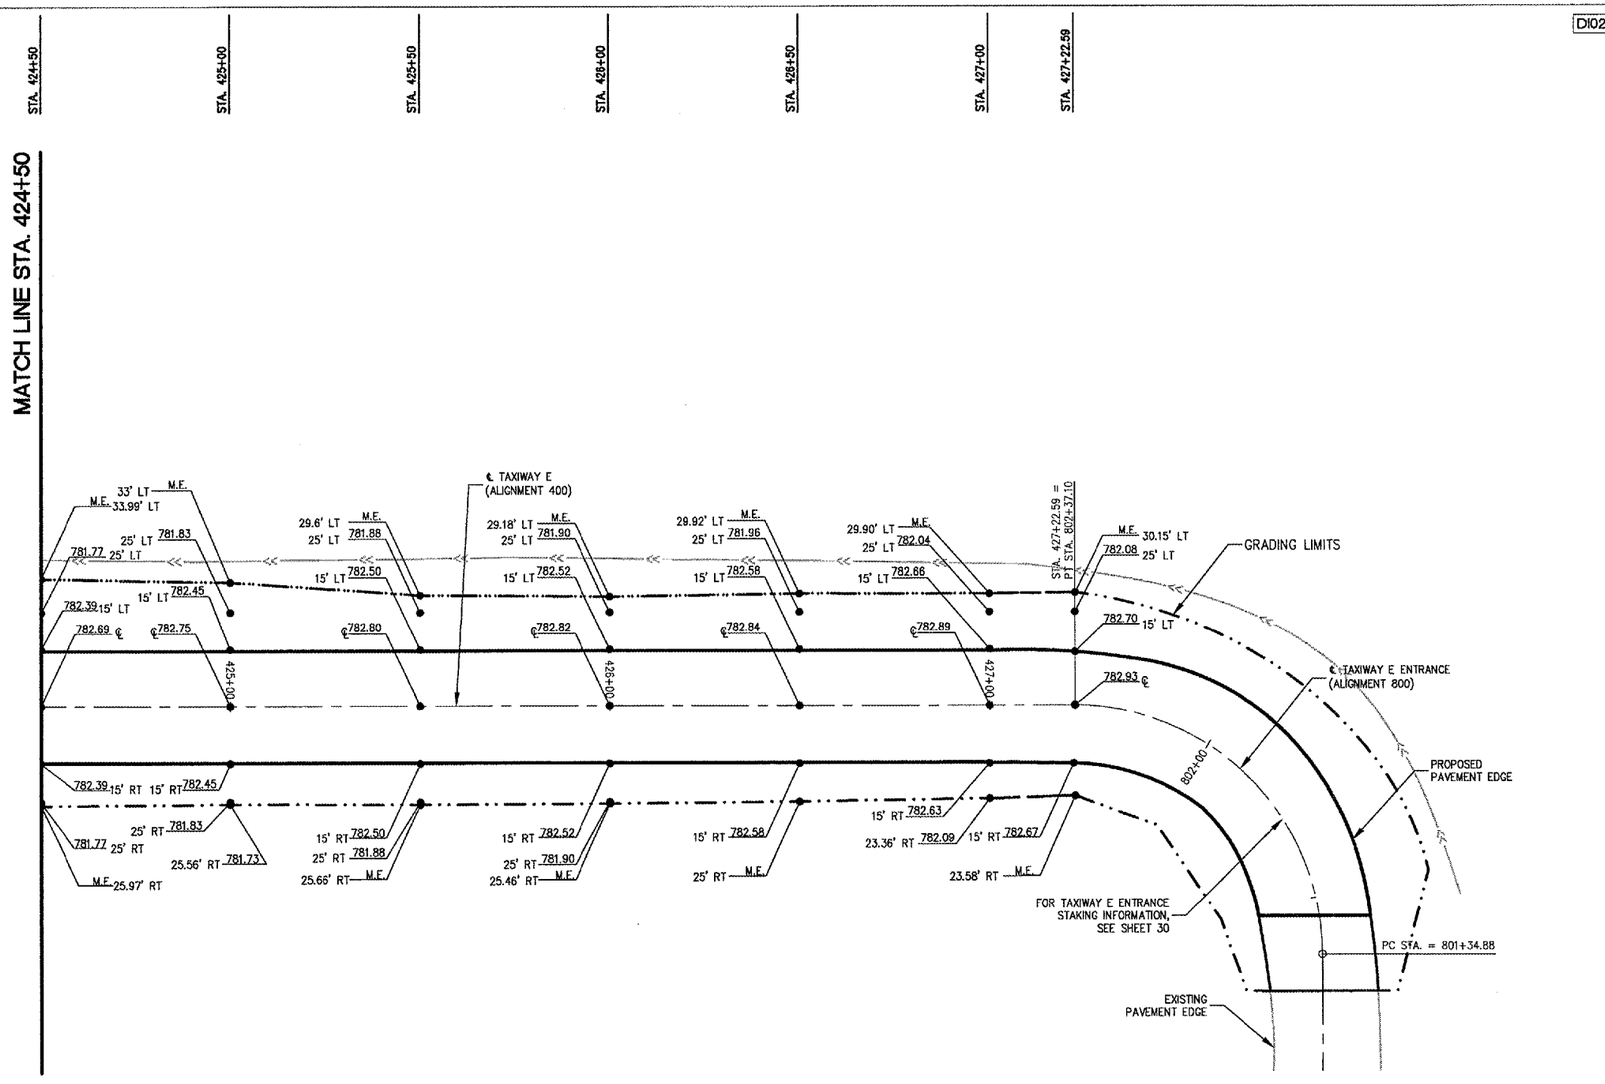

LEGEND

- PROPOSED GRADING LIMITS
- EXISTING SWALE
- EXISTING UNDERDRAIN
- EXISTING STORM SEWER MANHOLE
- PROP. EL. STATION; OFFSET
- EXISTING STAKE MOUNTED LIGHT
- EXISTING BASE MOUNTED LIGHT
- EXISTING GUIDANCE SIGN

NOTE:

1. FOR STAKING PLAN NOTES, SEE SHEET 24.

HANSON

HANSON PROFESSIONAL SERVICES INC.

815 Commerce Drive Suite 200
Oak Brook, Illinois 60523
Telephone: 630.990.3800
Fax: 630.990.3801

City of Dixon

CITY OF DIXON, ILLINOIS

Post Office Box 386
Dixon, Illinois 61021
Telephone: 815.288.1485

DIXON MUNICIPAL AIRPORT
CHARLES R. WALGREEN FIELD

OVERLAY TAXIWAYS B, D AND E;
REHABILITATE FRONTAGE APRON PAVEMENT

AIP PROJECT NO. 3-17-0036-B7
IDA PROJECT NO. C73-3436

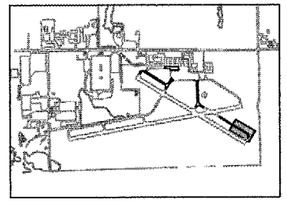

KEY PLAN

No.	Drawing Issue Description	Date	By

Date

11 MARCH 2005

Sheet Title

STAKING PLAN TAXIWAY E STA 424+50 TO STA 427+22.59

Project Number	843-04B8007
Layout By / Date	KLK 02/03/05
Designed By / Date	KLK,TMM 02/03/05
Reviewed By / Date	RMH 03/11/05
Drawn By	KLK | DSY | ----

Sheet No. 29

I:\CAD\DGS\00843\04B8007\DRAWINGS\SHEETS\29-STAKING TAX E.DWG MAR 17, 2005 10:23AM KLK