DI020

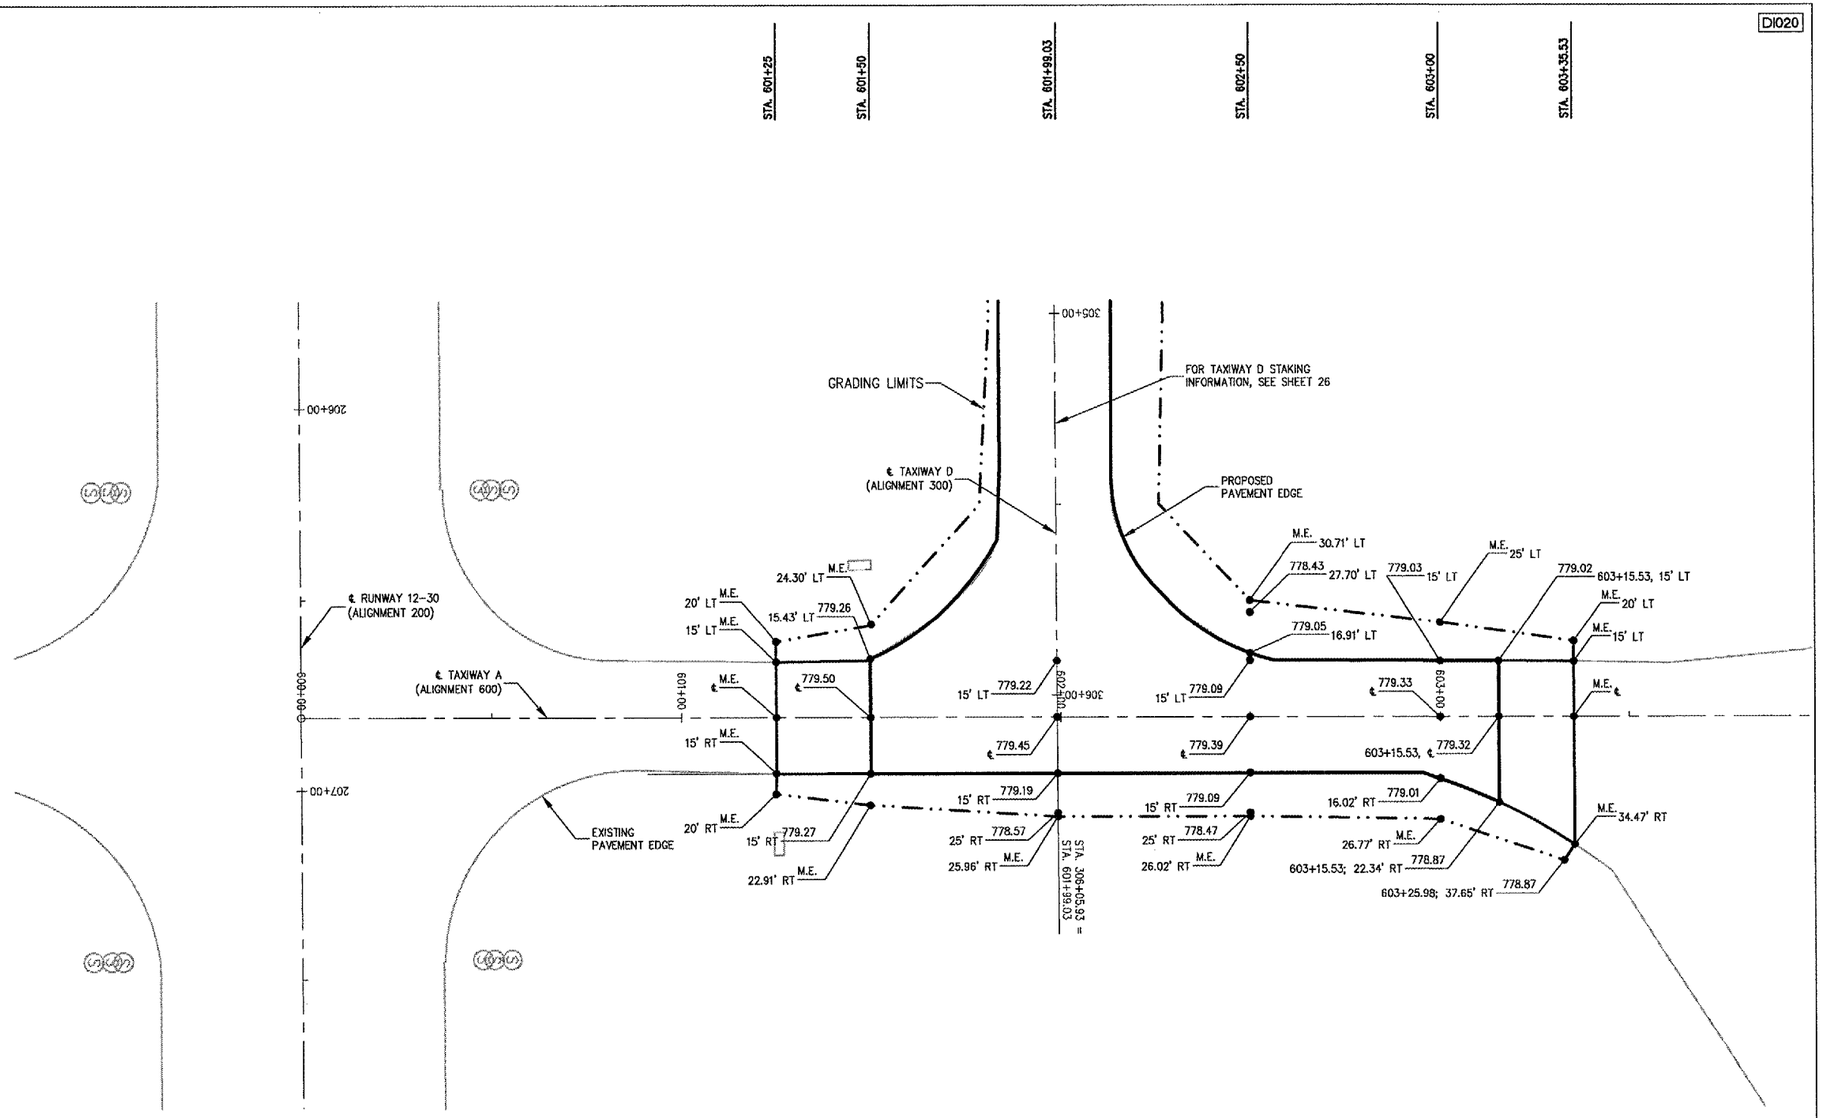

LEGEND

- PROPOSED GRADING LIMITS
- EXISTING SWALE
- EXISTING UNDERDRAIN
- EXISTING STORM SEWER MANHOLE
- PROP. EL. STATION; OFFSET
- EXISTING STAKE MOUNTED LIGHT
- EXISTING BASE MOUNTED LIGHT
- EXISTING GUIDANCE SIGN

NOTE:

1. FOR STAKING PLAN NOTES, SEE SHEET 24.

20 0 20 40
SCALE IN FEET

HANSON
HANSON PROFESSIONAL SERVICES INC.

815 Commerce Drive Suite 200
Oak Brook, Illinois 60523
Telephone: 630.990.3800
Fax: 630.990.3801

City of Dixon

CITY OF DIXON, ILLINOIS

Post Office Box 386
Dixon, Illinois 61021
Telephone: 815.288.1485

DIXON MUNICIPAL AIRPORT
CHARLES R. WALGREEN FIELD

OVERLAY TAXIWAYS B, D AND E;
REHABILITATE FRONTAGE APRON
PAVEMENT

AIP PROJECT NO. 3-17-0036-B7
IDA PROJECT NO. C73-3436

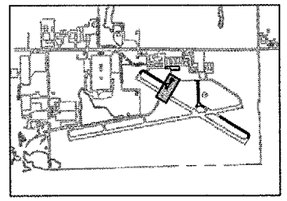

KEY PLAN

No.	Drawing Issue Description	Date	By

Date

11 MARCH 2005

Sheet Title

STAKING PLAN
TAXIWAY A
STA 601+25 TO
STA 603+35.53

843-04B8007
Project Number

KLK 02/03/05
Layout By Date

KLK,TMM 02/03/05
Designed By Date

RMH 03/11/05
Reviewed By Date

KLK | DSY | ---
Drawn By

31
Sheet No.

I:\04JOBS\00843\04B8007\DRAWINGS\SHEETS\31-STAKING TAXI A.DWG MAR 17, 2005 10:24AM KLK