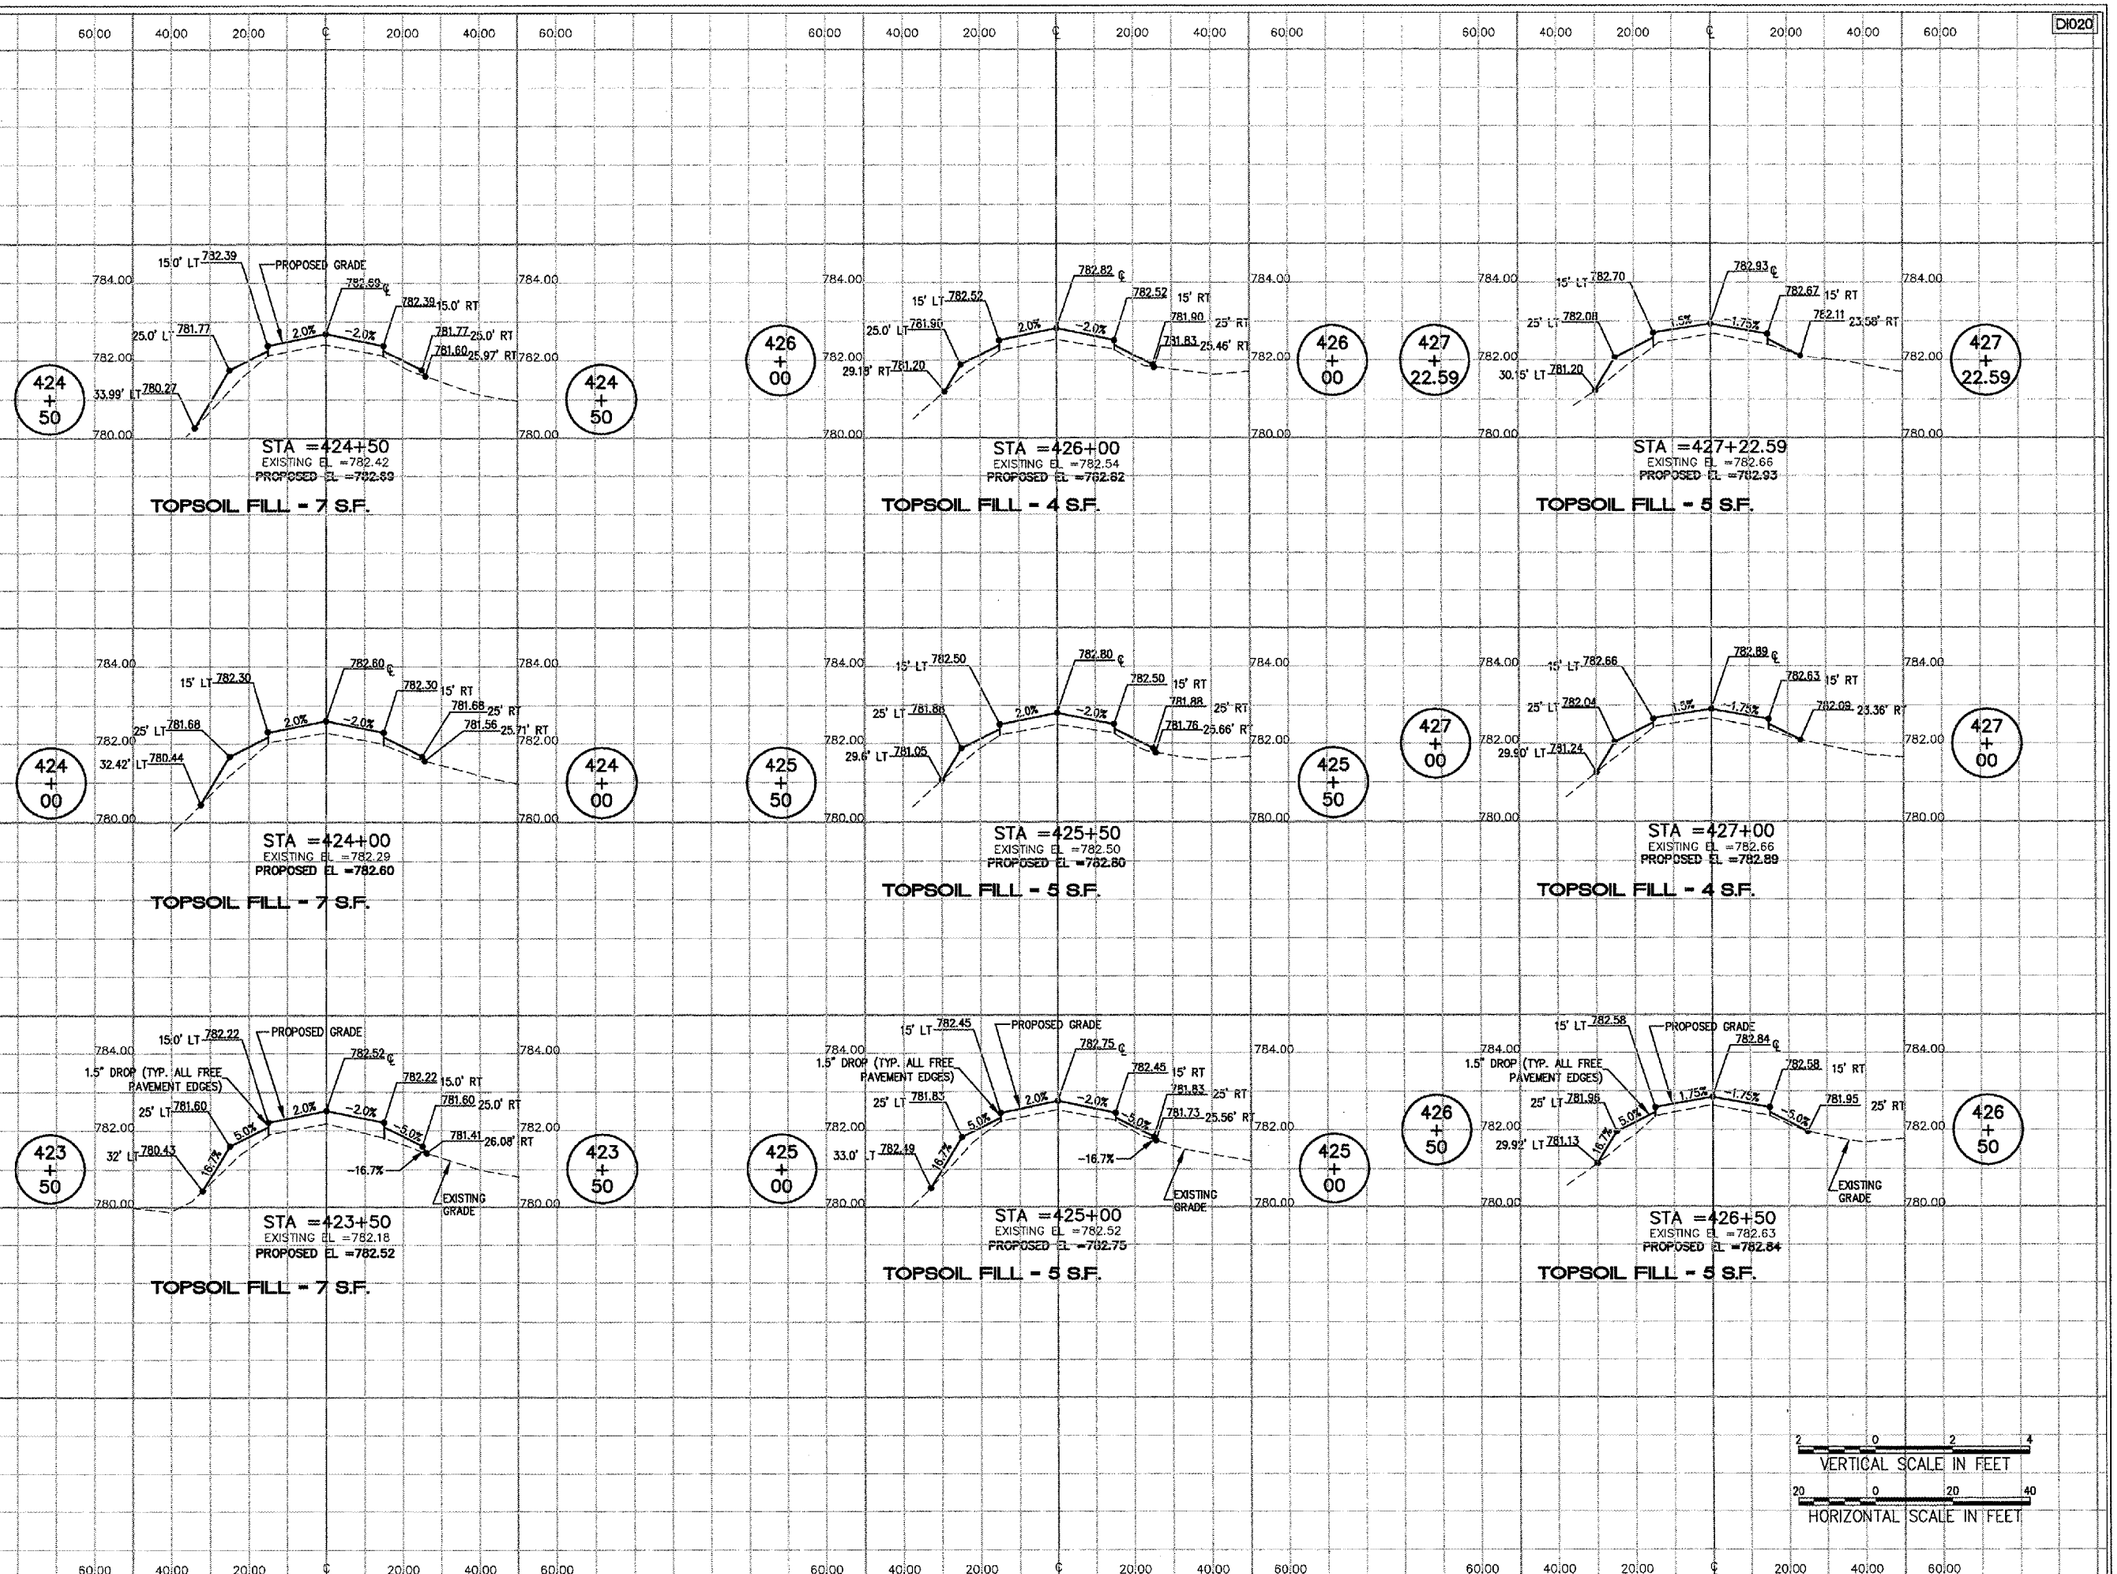

HANSON
HANSON PROFESSIONAL SERVICES INC.
815 Commerce Drive Suite 200
Oak Brook, Illinois 60523
Telephone: 630.990.3800
Fax: 630.990.3801

City of Dixon

CITY OF DIXON, ILLINOIS
Post Office Box 386
Dixon, Illinois 61021
Telephone: 815.288.1485

DIXON MUNICIPAL AIRPORT
CHARLES R. WALGREEN FIELD

OVERLAY TAXIWAYS B, D AND E;
REHABILITATE FRONTAGE APRON
PAVEMENT

AIP PROJECT NO. 3-17-0036-B7
IDA PROJECT NO. C73-3436

No.	Drawing Issue Description	Date	By

Date
11 MARCH 2005

Sheet Title

CROSS SECTIONS TAXIWAY E STA 423+50 TO STA 427+22.59

843-04B8007
Project Number

KLK	02/03/05
Layout By	Date
KLK,TMM	02/03/05
Designed By	Date
RMH	03/11/05
Reviewed By	Date
KLK | DSY | ---	
Drawn By	

Sheet No. 36

L:\04JOBS\0843\04B8007\GRAPHICS\SHEETS\JR-ASEC-TAXI E.DWG MAR 17, 2005 10:24AM KLK