DI020

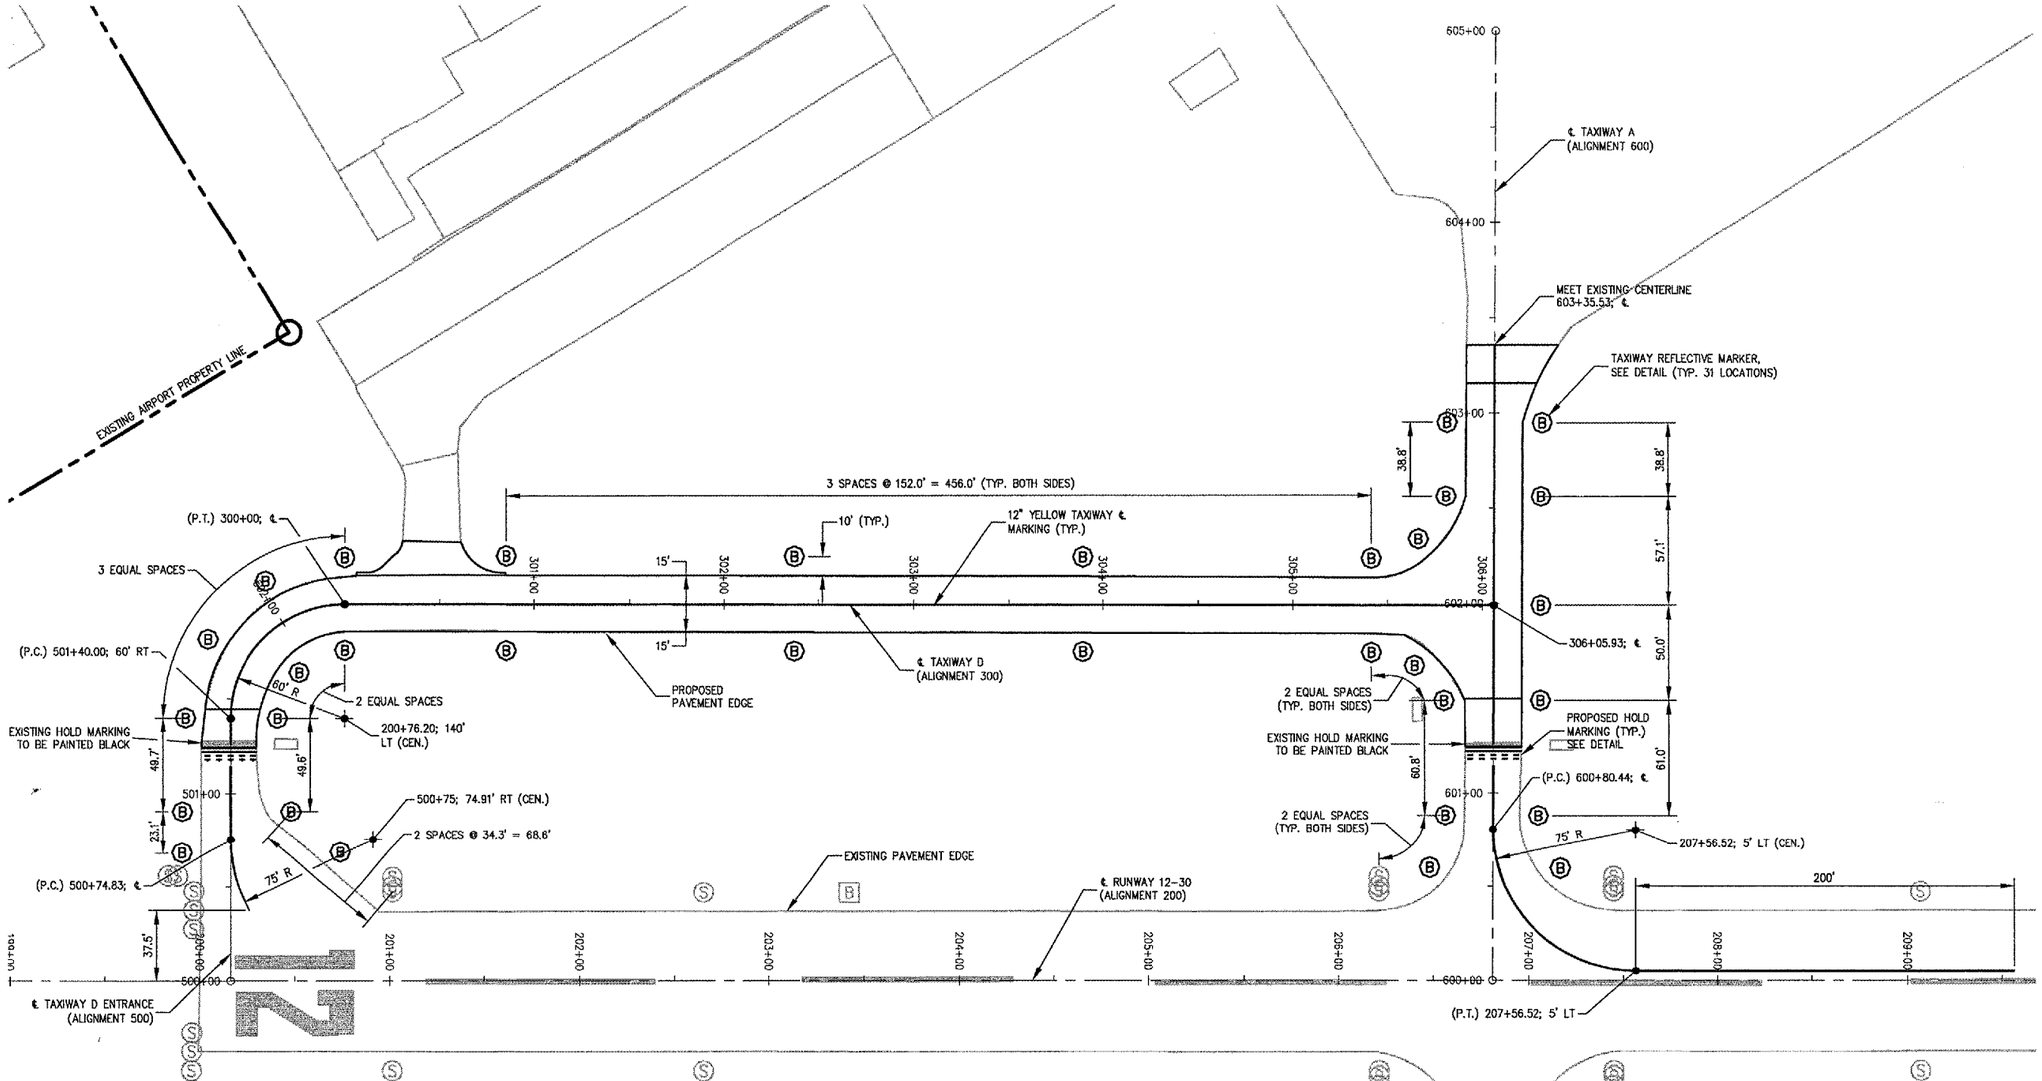

NOTES

1. REFLECTIVE MARKERS AT CURVES TO BE LOCATED AT P.C.'S, P.T.'S AND EQUALLY SPACED BETWEEN THE RESPECTIVE P.C. AND P.T.
2. ALL PERMANENT MARKINGS TO BE YELLOW, EPOXY PAINT. (DOES NOT INCLUDE BLACK BORDER.)
3. ALL PERMANENT MARKINGS TO INCLUDE REFLECTIVE GLASS SPHERES.
4. HOLD MARKINGS TO HAVE A BLACK BORDER, SEE DETAIL. BLACK PAINT TO BE WATERBORNE PER SPECIAL PROVISIONS.
5. DESIGNATED EXISTING HOLD MARKINGS (3 TOTAL) TO BE PAINTED BLACK. BLACK PAINT TO BE WATERBORNE PER SPECIAL PROVISIONS.

LEGEND

- (S) EXISTING STAKE MOUNTED LIGHT
- [B] EXISTING BASE MOUNTED LIGHT
- [ ] EXISTING GUIDANCE SIGN
- (B) PROPOSED TAXIWAY REFLECTIVE MARKER
- PROPOSED 1' YELLOW MARKINGS (EPOXY)

40 0 40 80
SCALE IN FEET

HANSON
HANSON PROFESSIONAL SERVICES INC.
815 Commerce Drive Suite 200
Oak Brook, Illinois 60523
Telephone: 630.990.3800
Fax: 630.990.3801

City of Dixon
CITY OF DIXON, ILLINOIS
Post Office Box 386
Dixon, Illinois 61021
Telephone: 815.288.1485

DIXON MUNICIPAL AIRPORT
CHARLES R. WALGREEN FIELD

OVERLAY TAXIWAYS B, D AND E:
REHABILITATE FRONTAGE APRON PAVEMENT

AIP PROJECT NO. 3-17-0036-B7
IDA PROJECT NO. C73-3436

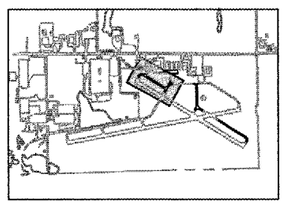

KEY PLAN

No.	Drawing Issue Description	Date	By

Date
11 MARCH 2005

Sheet Title
PAVEMENT MARKING AND REFLECTIVE MARKER PLAN TAXIWAYS A, D, D ENTRANCE AND RUNWAY 12-30

843-04B8007 Project Number	
KLK 02/03/05 Layout By / Date	
KLK,TMM 02/03/05 Designed By / Date	
RMH 03/11/05 Reviewed By / Date	
KLK Drawn By	

Sheet No. 42

L:\04JOBS\02843\04B8007\DRAWINGS\SHEETS\42-MARKING PLAN.DWG MAR 17, 2005 10:24AM KLK