DI020

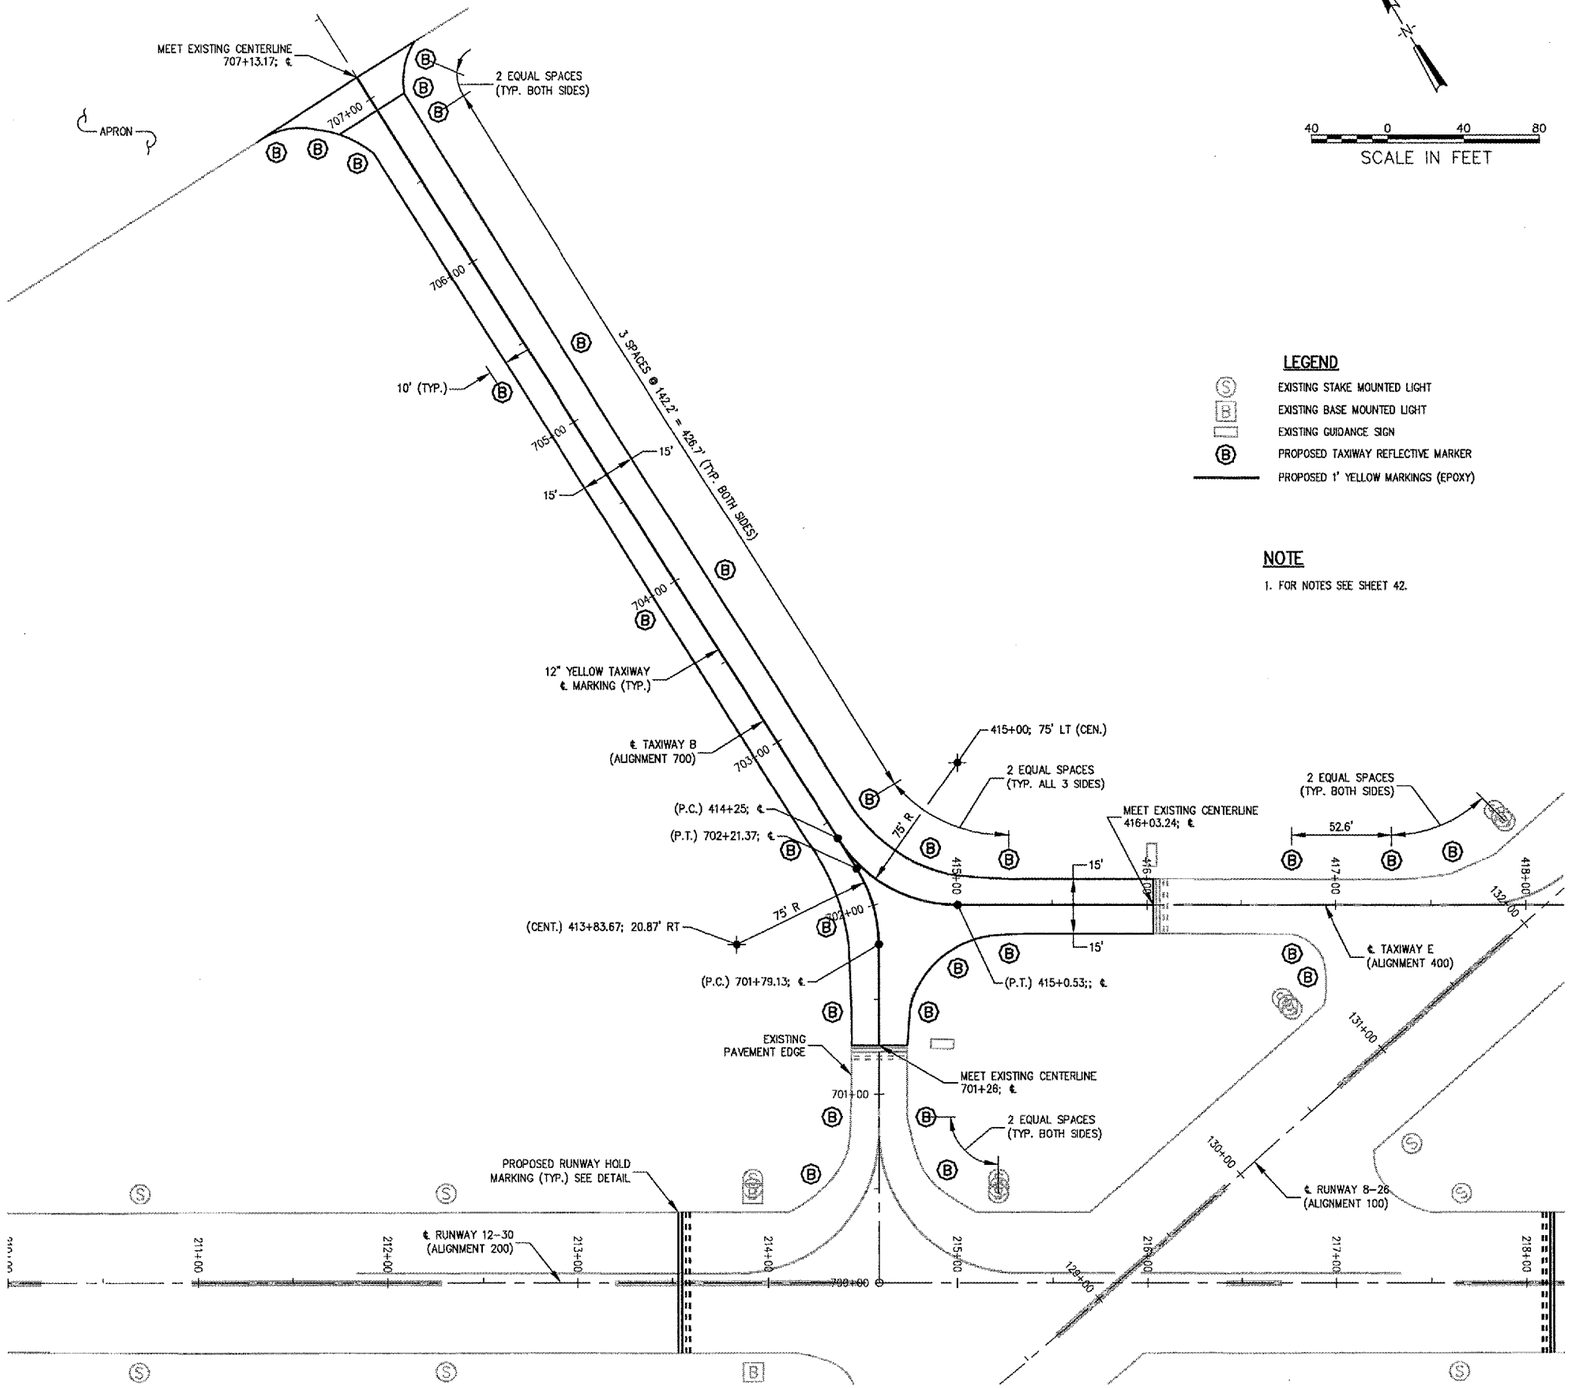

LEGEND

- (S) EXISTING STAKE MOUNTED LIGHT
- [B] EXISTING BASE MOUNTED LIGHT
- EXISTING GUIDANCE SIGN
- (B) PROPOSED TAXIWAY REFLECTIVE MARKER
- PROPOSED 1' YELLOW MARKINGS (EPOXY)

NOTE

1. FOR NOTES SEE SHEET 42.

HANSON
HANSON PROFESSIONAL SERVICES INC.
815 Commerce Drive Suite 200
Oak Brook, Illinois 60523
Telephone: 630.990.3800
Fax: 630.990.3801

City of Dixon
CITY OF DIXON, ILLINOIS
Post Office Box 386
Dixon, Illinois 61021
Telephone: 815.288.1485

DIXON MUNICIPAL AIRPORT
CHARLES R. WALGREEN FIELD

OVERLAY TAXIWAYS B, D AND E:
REHABILITATE FRONTAGE APRON PAVEMENT

AIP PROJECT NO. 3-17-0036-B7
IDA PROJECT NO. C73-3436

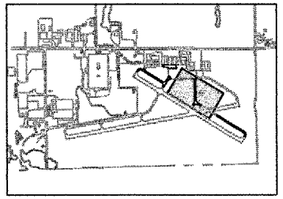

KEY PLAN

No.	Drawing Issue Description	Date	By

Date
11 MARCH 2005

Sheet Title
PAVEMENT MARKING AND REFLECTIVE MARKER PLAN TAXIWAYS B AND E

843-04B8007
Project Number

KLK	02/03/05
Layout By	Date
KLK,TMM	02/03/05
Designed By	Date
RMH	03/11/05
Reviewed By	Date
KLK	--- | ---
Drawn By	Sheet No.

43

I:\04JOBS\00843\04B8007\DRAWINGS\SHEETS\43-MARKING PLAN.DWG MAR 17, 2005 10:24AM KLK