D1020

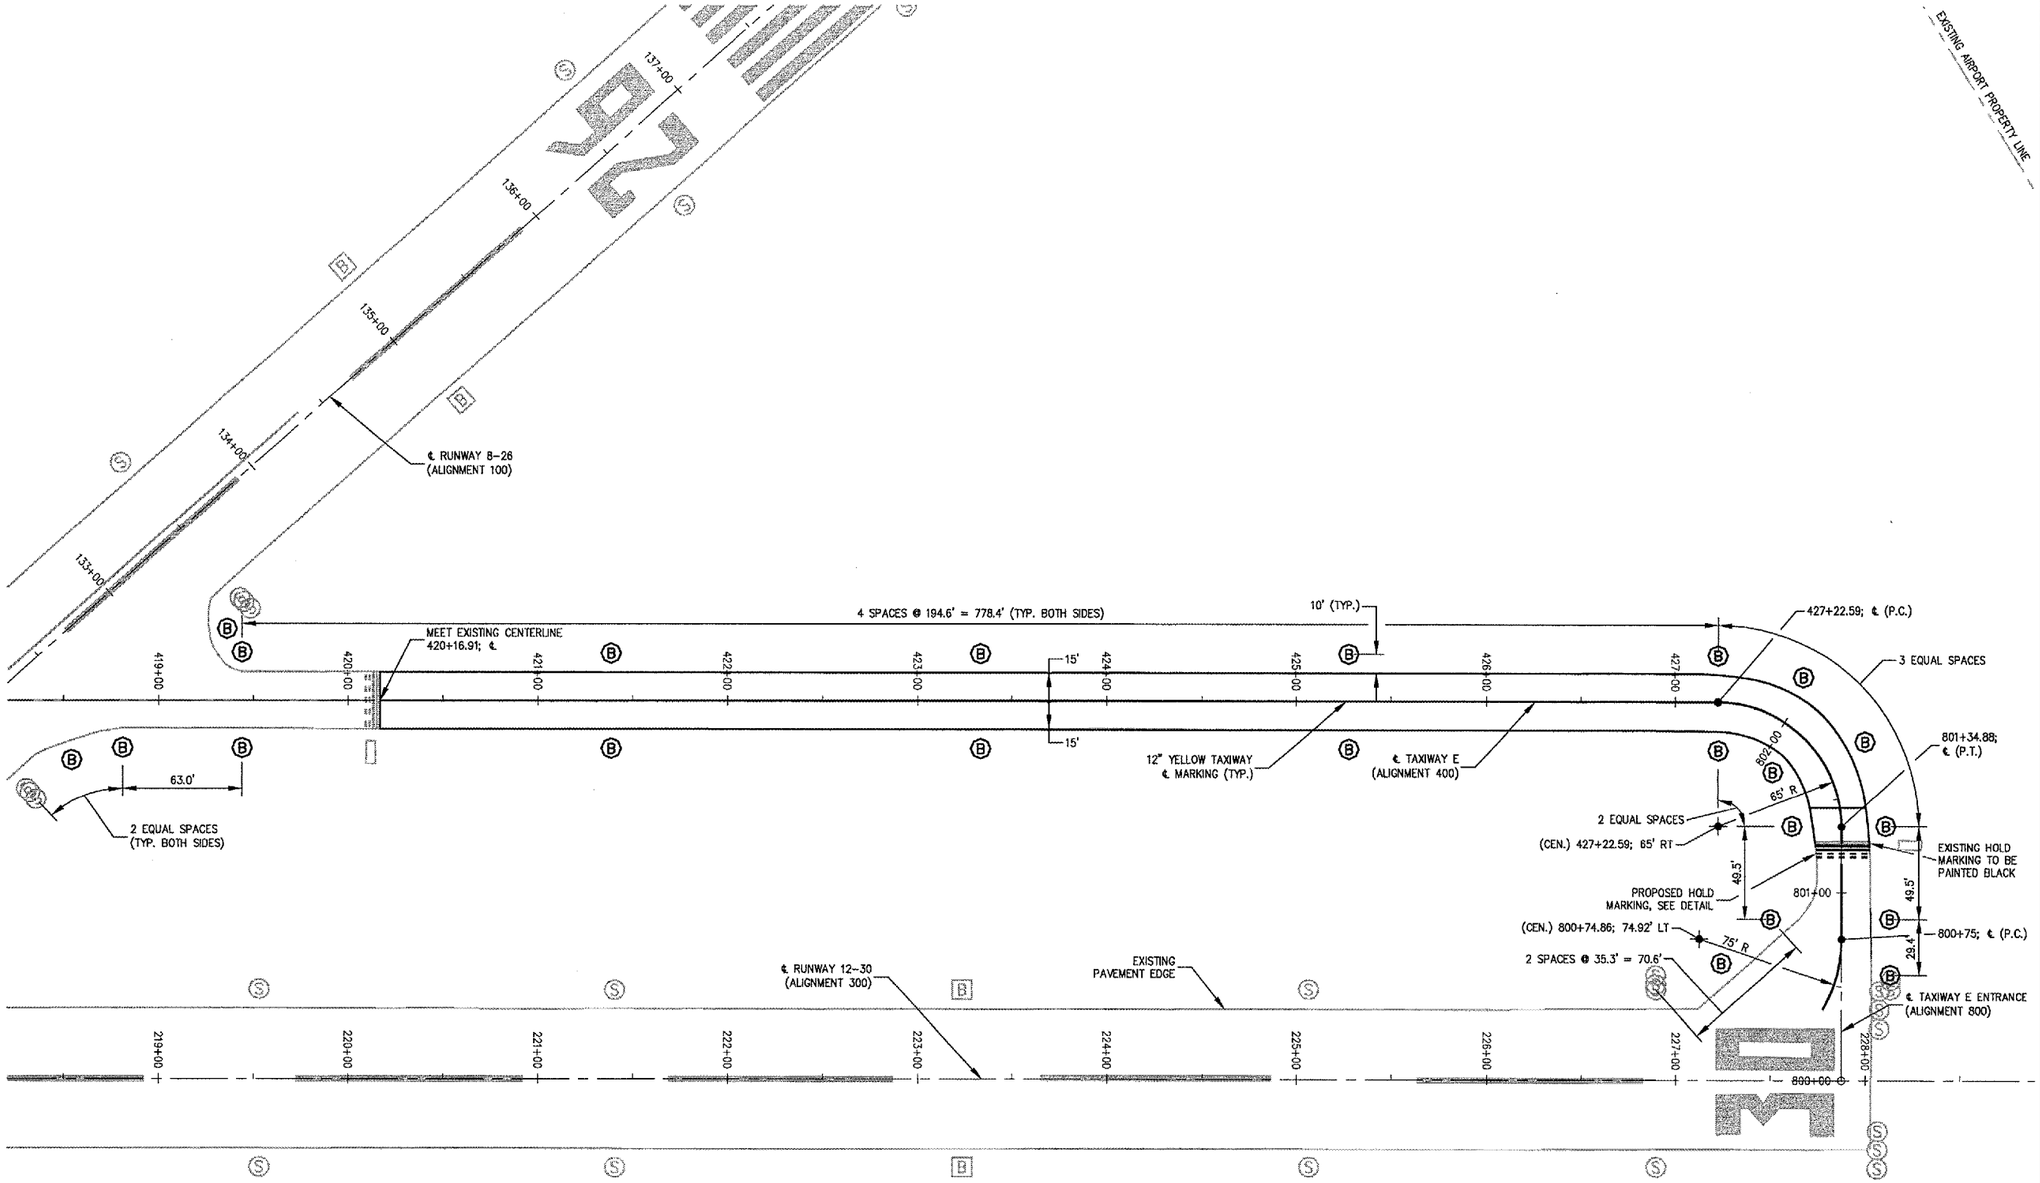

LEGEND

- (S) EXISTING STAKE MOUNTED LIGHT
- [B] EXISTING BASE MOUNTED LIGHT
- EXISTING GUIDANCE SIGN
- (B) PROPOSED TAXIWAY REFLECTIVE MARKER
- PROPOSED 1' YELLOW MARKINGS (EPOXY)

NOTE

1. FOR NOTES SEE SHEET 42.

HANSON

HANSON PROFESSIONAL SERVICES INC.

815 Commerce Drive Suite 200
Oak Brook, Illinois 60523
Telephone: 630.990.3800
Fax: 630.990.3801

City of Dixon

CITY OF DIXON, ILLINOIS

Post Office Box 386
Dixon, Illinois 61021
Telephone: 815.288.1485

DIXON MUNICIPAL AIRPORT
CHARLES R. WALGREEN FIELD

OVERLAY TAXIWAYS B, D AND E; REHABILITATE FRONTAGE APRON PAVEMENT

AIP PROJECT NO. 3-17-0036-B7
IDA PROJECT NO. C73-3436

KEY PLAN

No.	Drawing Issue Description	Date	By

Date

11 MARCH 2005

Sheet Title

PAVEMENT MARKING AND REFLECTIVE MARKER PLAN TAXIWAYS E (CONT.) AND E ENTRANCE

843-04B8007	Project Number
KLK 02/03/05	Layout By Date
KLK,TMM 02/03/05	Designed By Date
RMH 03/11/05	Reviewed By Date
KLK ---- ----	Drawn By

44

Sheet No.

I:\04JOBS\00843\04B8007\DRAWINGS\SHEETS\44-MARKING PLAN.DWG MAR 17, 2005 10:24AM KLK