EXISTING

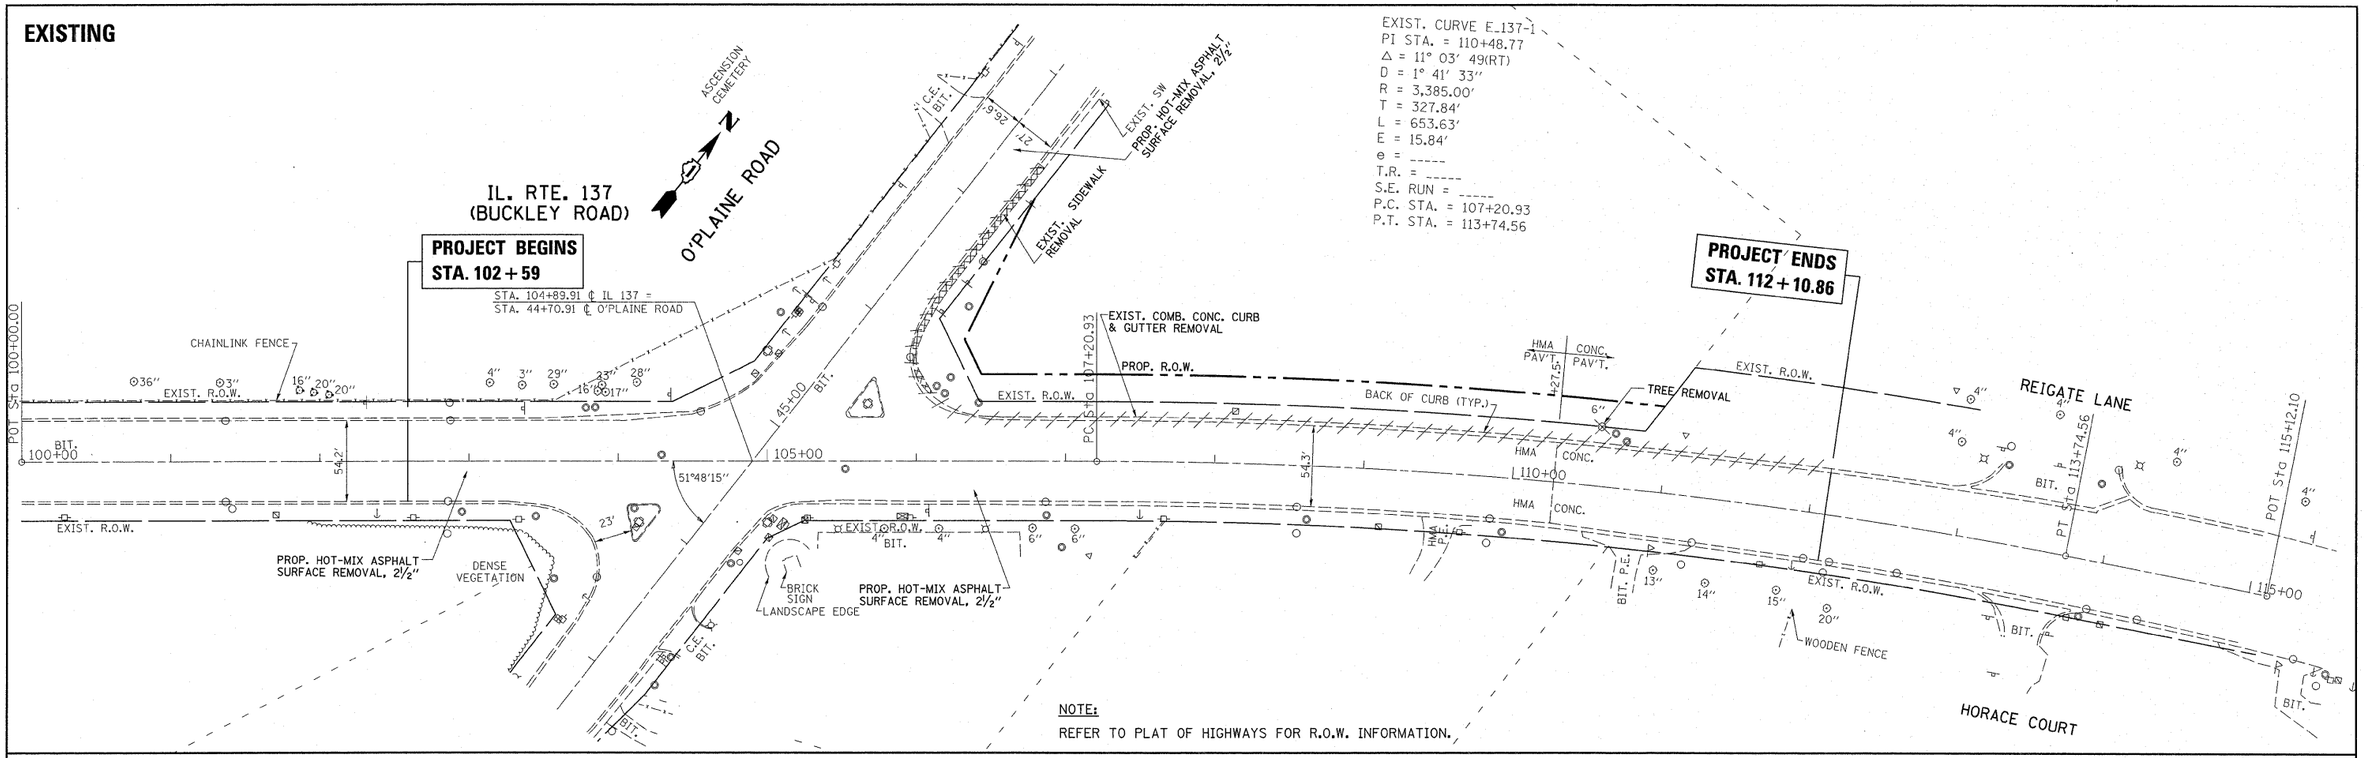

NOTE:
REFER TO PLAT OF HIGHWAYS FOR R.O.W. INFORMATION.

PROPOSED

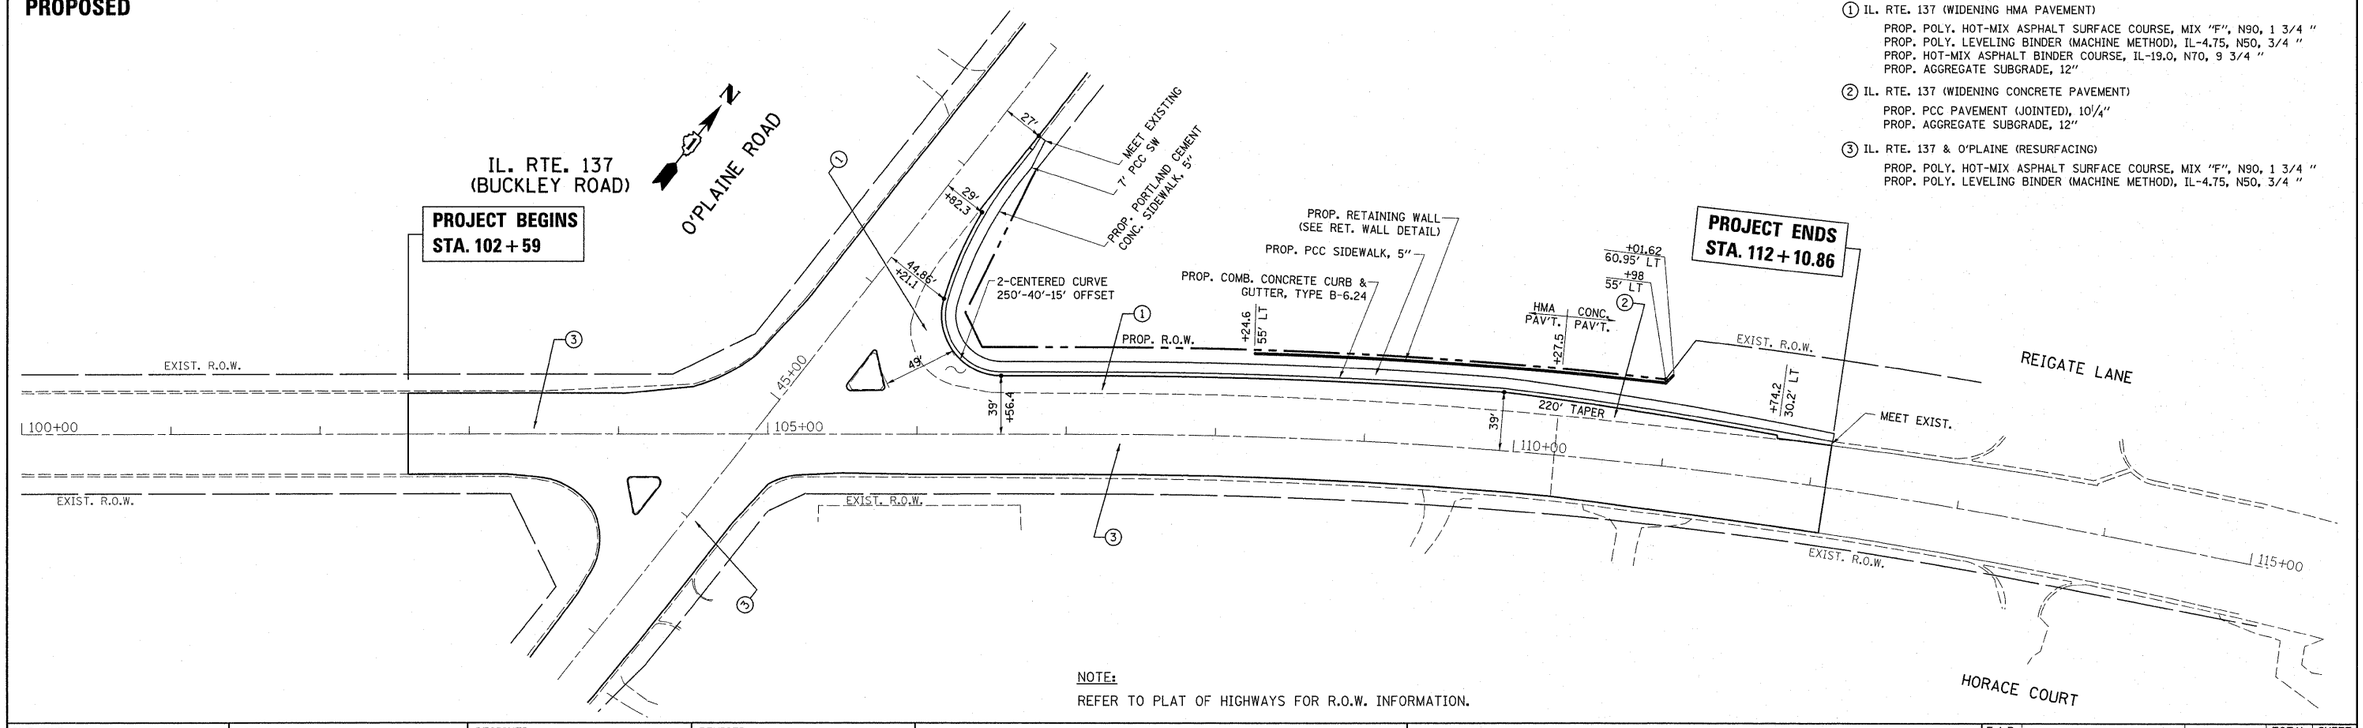

① IL. RTE. 137 (WIDENING HMA PAVEMENT)
PROP. POLY. HOT-MIX ASPHALT SURFACE COURSE, MIX "F", N90, 1 3/4 "
PROP. POLY. LEVELING BINDER (MACHINE METHOD), IL-4.75, N50, 3/4 "
PROP. HOT-MIX ASPHALT BINDER COURSE, IL-19.0, N70, 9 3/4 "
PROP. AGGREGATE SUBGRADE, 12"

② IL. RTE. 137 (WIDENING CONCRETE PAVEMENT)
PROP. PCC PAVEMENT (JOINTED), 10¼"
PROP. AGGREGATE SUBGRADE, 12"

③ IL. RTE. 137 & O'PLAINE (RESURFACING)
PROP. POLY. HOT-MIX ASPHALT SURFACE COURSE, MIX "F", N90, 1 3/4 "
PROP. POLY. LEVELING BINDER (MACHINE METHOD), IL-4.75, N50, 3/4 "

NOTE:
REFER TO PLAT OF HIGHWAYS FOR R.O.W. INFORMATION.

FILE NAME = P142609-sht-plan.dgn	USER NAME = abebawa	DESIGNED -	REVISED -
		DRAWN -	REVISED -
	PLOT SCALE = 50.0000 ' / IN.	CHECKED -	REVISED -
	PLOT DATE = 2/8/2011	DATE -	REVISED -

STATE OF ILLINOIS
DEPARTMENT OF TRANSPORTATION

IL. ROUTE 137 & O'PLAINE ROAD
EXISTING & PROPOSED ROADWAY PLAN

SCALE: 1"= 50′ | SHEET NO. OF SHEETS | STA. 100+00.00 TO STA. 115+00.00

F.A.P. RTE.	SECTION	COUNTY	TOTAL SHEETS	SHEET NO.
352	56N-4	LAKE	50	10
		CONTRACT NO. 60K19		
	ILLINOIS FED. AID PROJECT			