PLAN

| | DATE |
|---|---|
| BY | |
| SURVEYED | |
| PLOTTED | |
| DRAWN | |
| ALIGNMENT CHECKED | |
| PROFILE CHECKED | |
| RT. OF WAY CHECKED | |
| CADD FILE NAME | |
| NOTE BOOK | |
| NO. | |




**NOTE:**

HORIZONTAL SCALE: 1"= 50'
VERTICAL SCALE: 1"= 5'

PROFILE

| | DATE |
|---|---|
| BY | |
| SURVEYED | |
| PLOTTED | |
| DRAWN | |
| PROFILE CHECKED | |
| BAL. NOTED | |
| STRUCTURE NOTATNS CHKD | |
| NOTE BOOK | |
| NO. | |

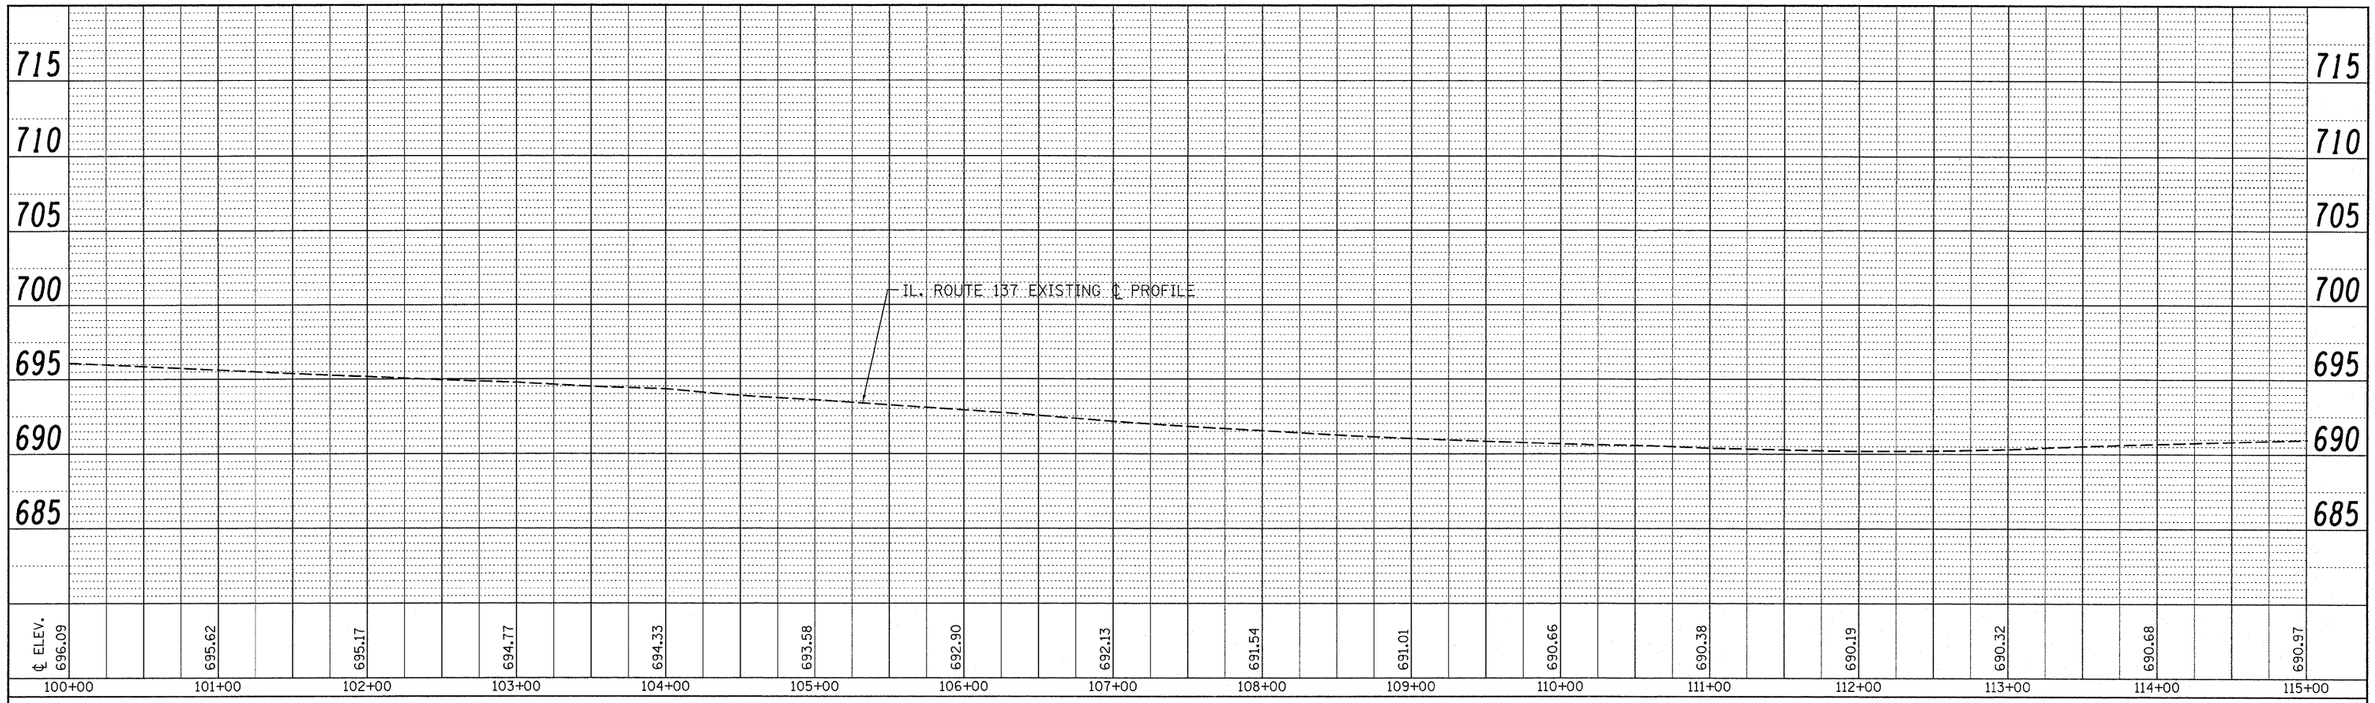


| | | | |
|---|---|---|---|
| FILE NAME = P142609-sht-profile.dgn | USER NAME = abebawe | DESIGNED - | REVISED - |
| | | DRAWN - | REVISED - |
| | PLOT SCALE = 50.0000 ' / IN. | CHECKED - | REVISED - |
| | PLOT DATE = 2/8/2011 | DATE - | REVISED - |

**STATE OF ILLINOIS**
**DEPARTMENT OF TRANSPORTATION**

**IL. ROUTE 137 & O'PLAINE ROAD**
**ROADWAY PROFILE**

SCALE: | SHEET NO. OF SHEETS | STA. | TO STA.
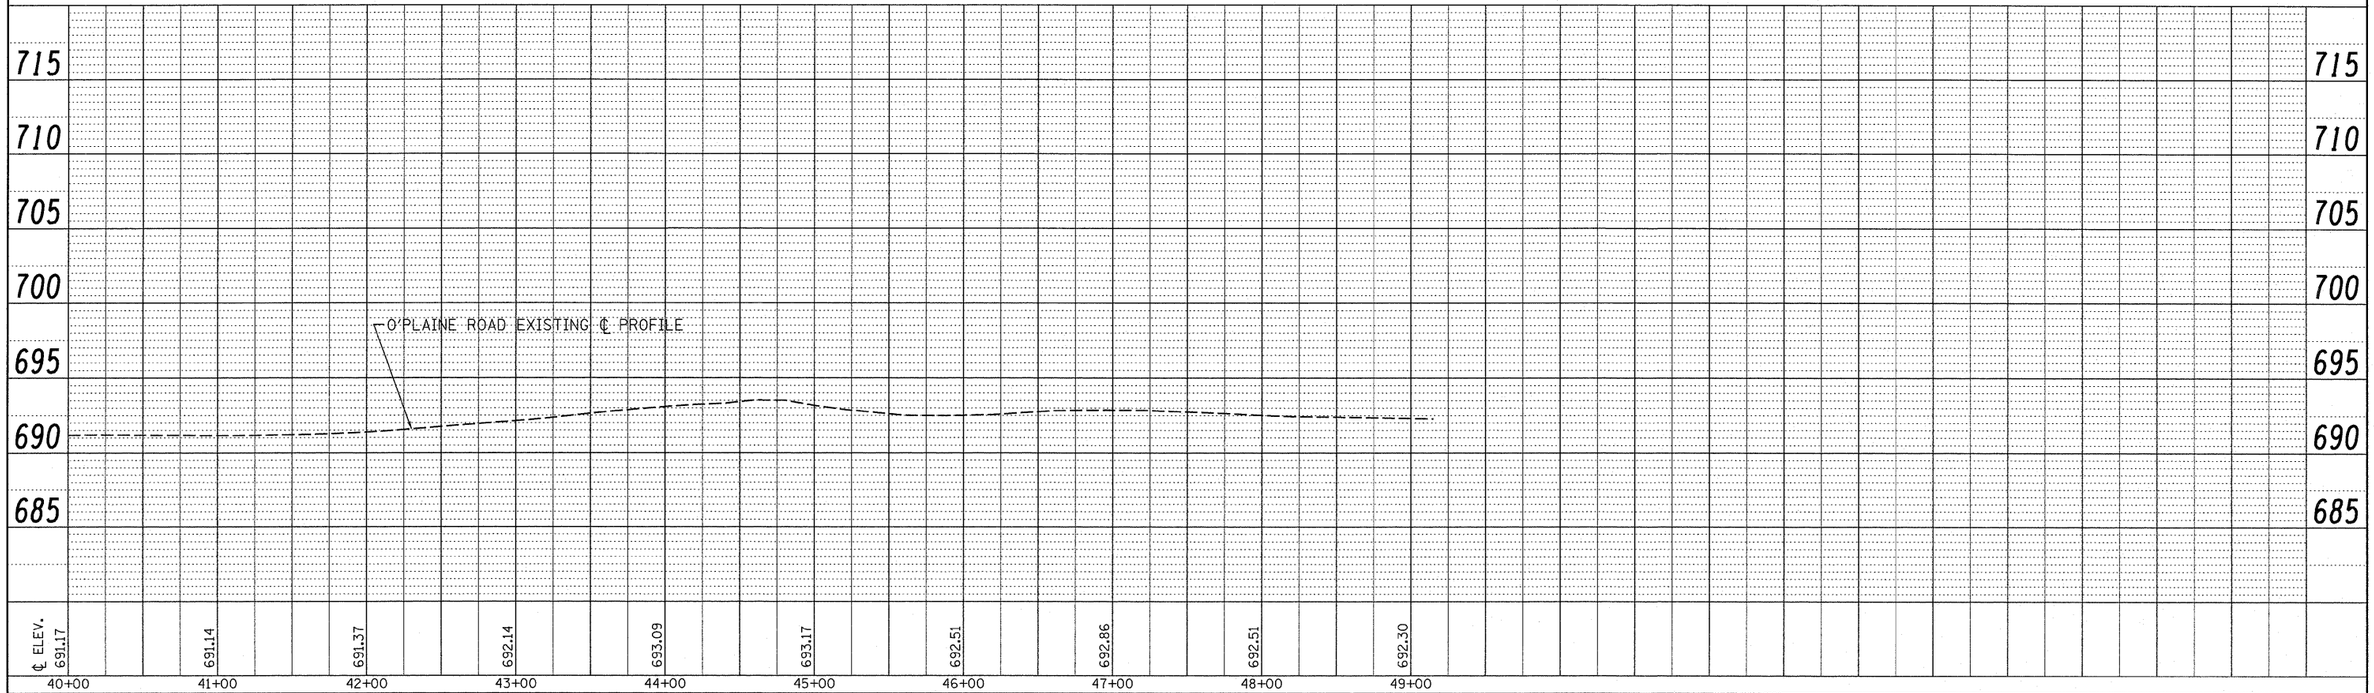
| F.A.P. RTE. | SECTION | COUNTY | TOTAL SHEETS | SHEET NO. |
|---|---|---|---|---|
| 352 | 56N-4 LAKE | LAKE | 50 | 12 |

CONTRACT NO. 60K19

ILLINOIS | FED. AID PROJECT