PLAN	SURVEYED		BY	DATE
	PLOTTED			
NOTE BOOK	ALIGNMENT CHECKED			
NO.	ALL MONUMENTS FOUND			
	CADD FILE NAME			

PROFILE	SURVEYED		BY	DATE
	PLOTTED			
NOTE BOOK	GRADES CHECKED			
NO.	ALL ADJUSTED			
	STRUCTURE NOTATNS CHKD			

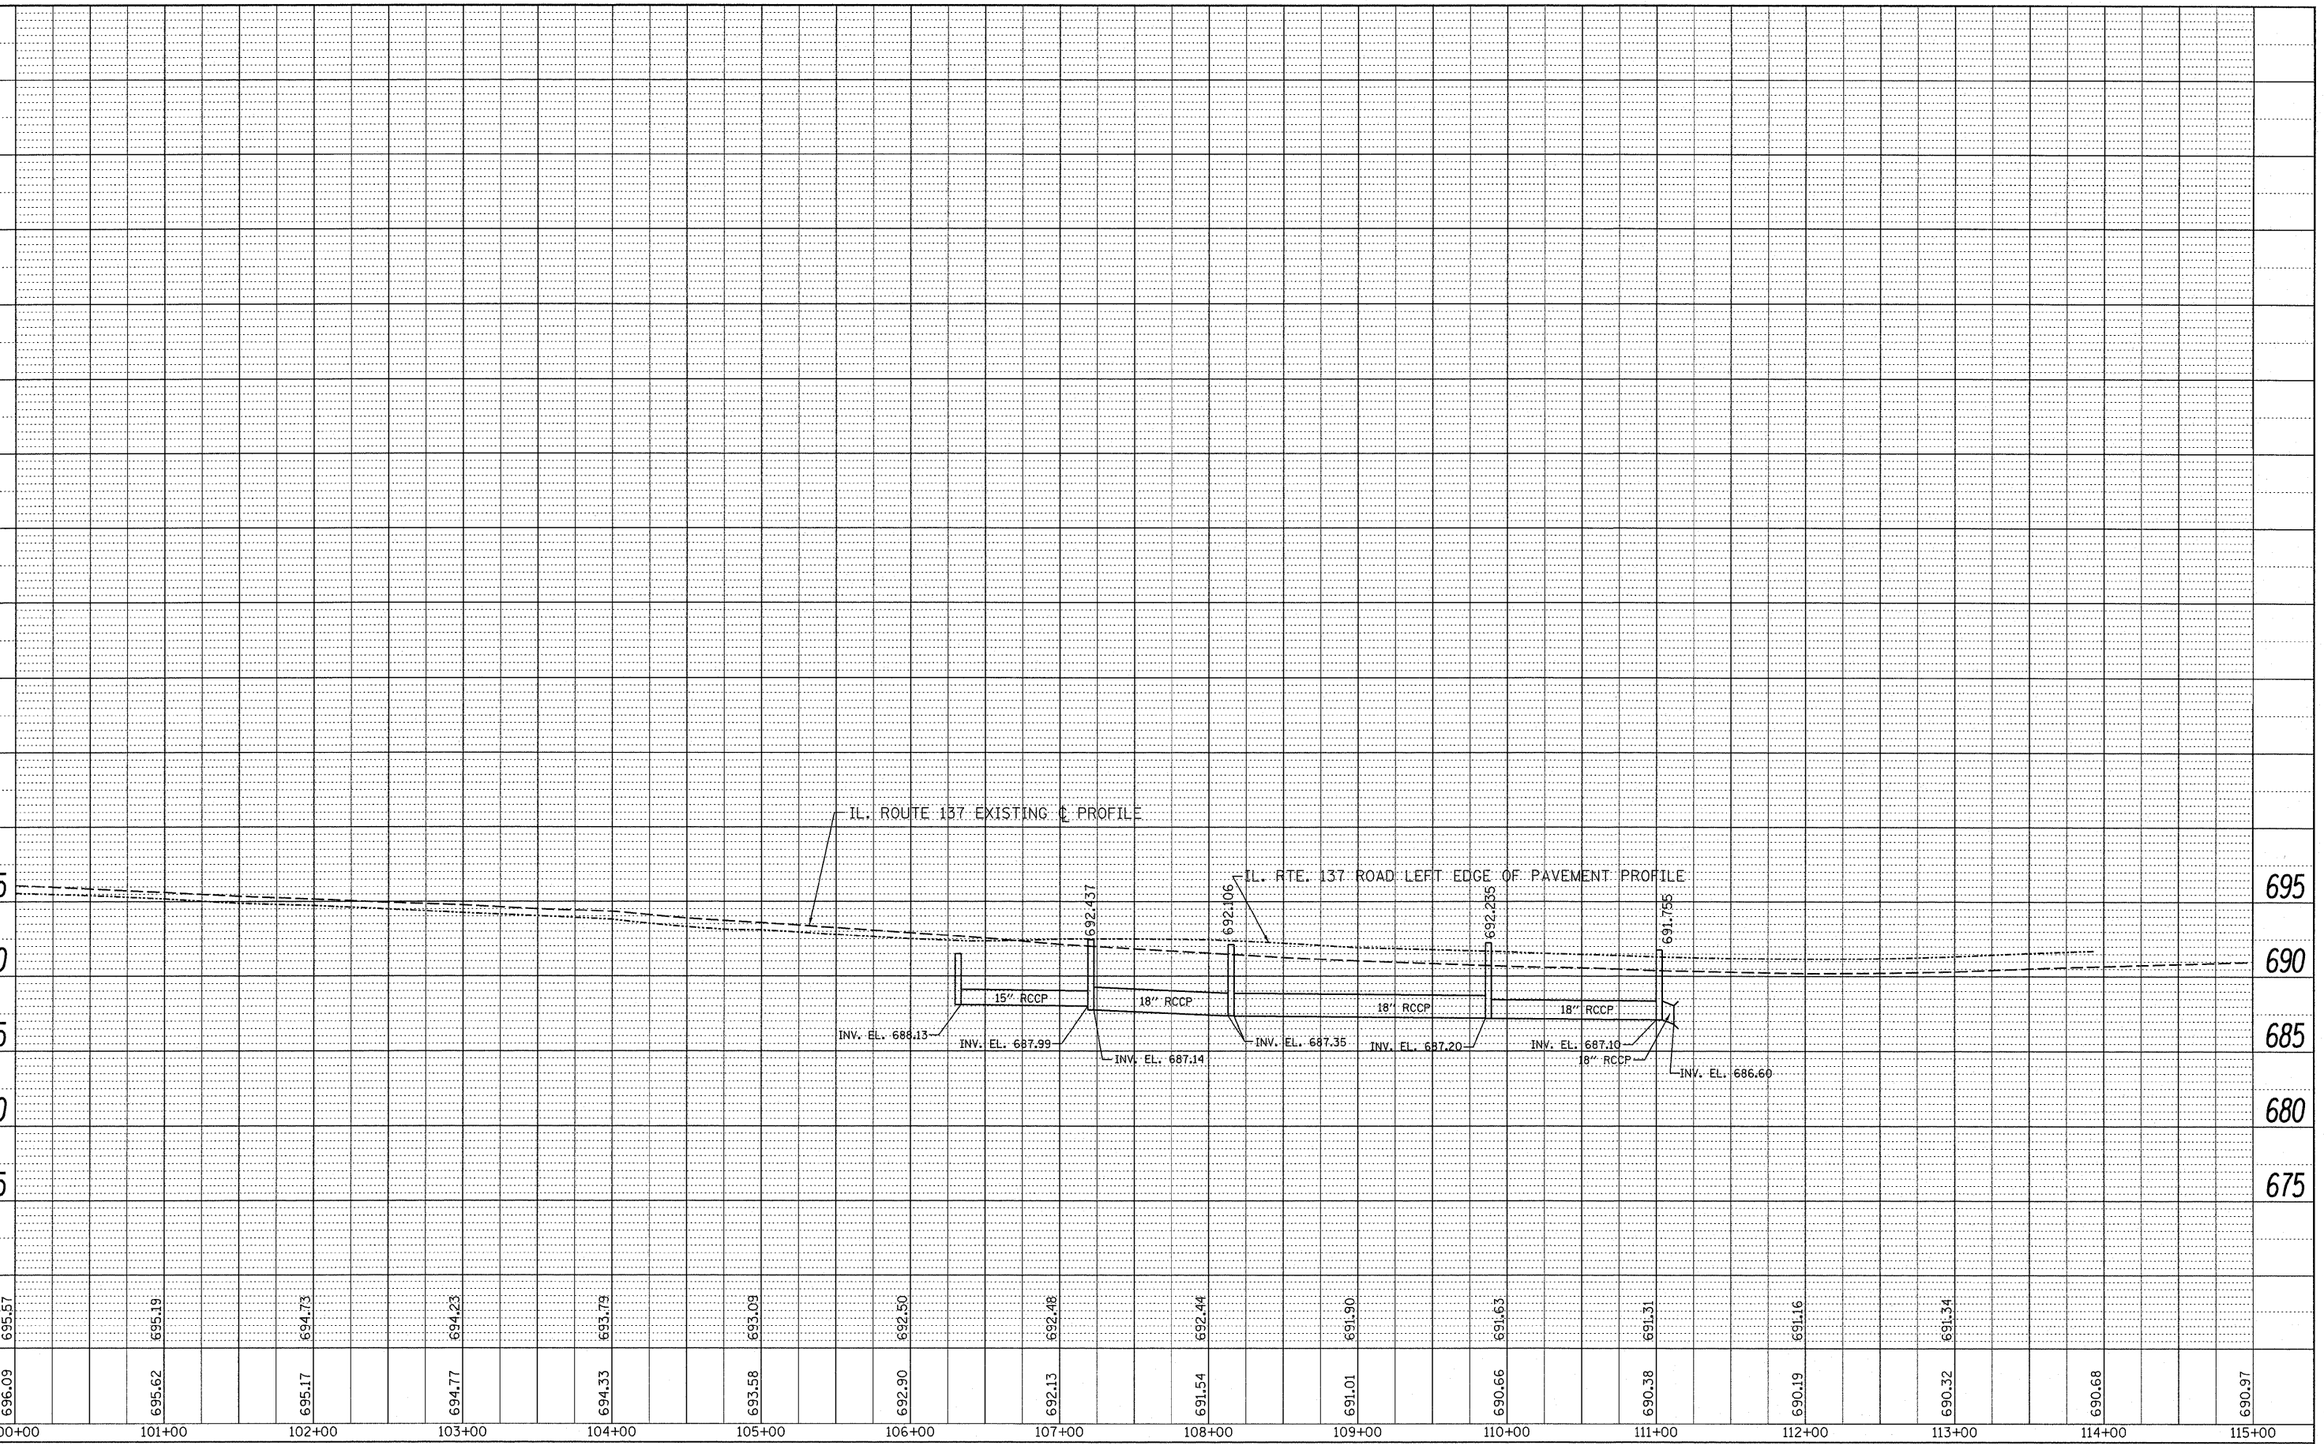

FILE NAME = c:\pw_work\pwidot\bauerdl\d0188360\P142609-sht-drain.dgn	USER NAME = bauerdl	DESIGNED -	REVISED -
		DRAWN -	REVISED -
	PLOT SCALE = 50.0000 ' / IN.	CHECKED -	REVISED -
	PLOT DATE = 2/23/2011	DATE -	REVISED -

STATE OF ILLINOIS
DEPARTMENT OF TRANSPORTATION

IL. ROUTE 137 & O'PLAINE ROAD
DRAINAGE PROFILE

SCALE: | SHEET NO. OF SHEETS | STA. | TO STA.

F.A.P. RTE.	SECTION	COUNTY	TOTAL SHEETS	SHEET NO.
352	56N-4 LAKE	LAKE	50	16
		CONTRACT NO. 60K19		
	ILLINOIS FED. AID PROJECT			