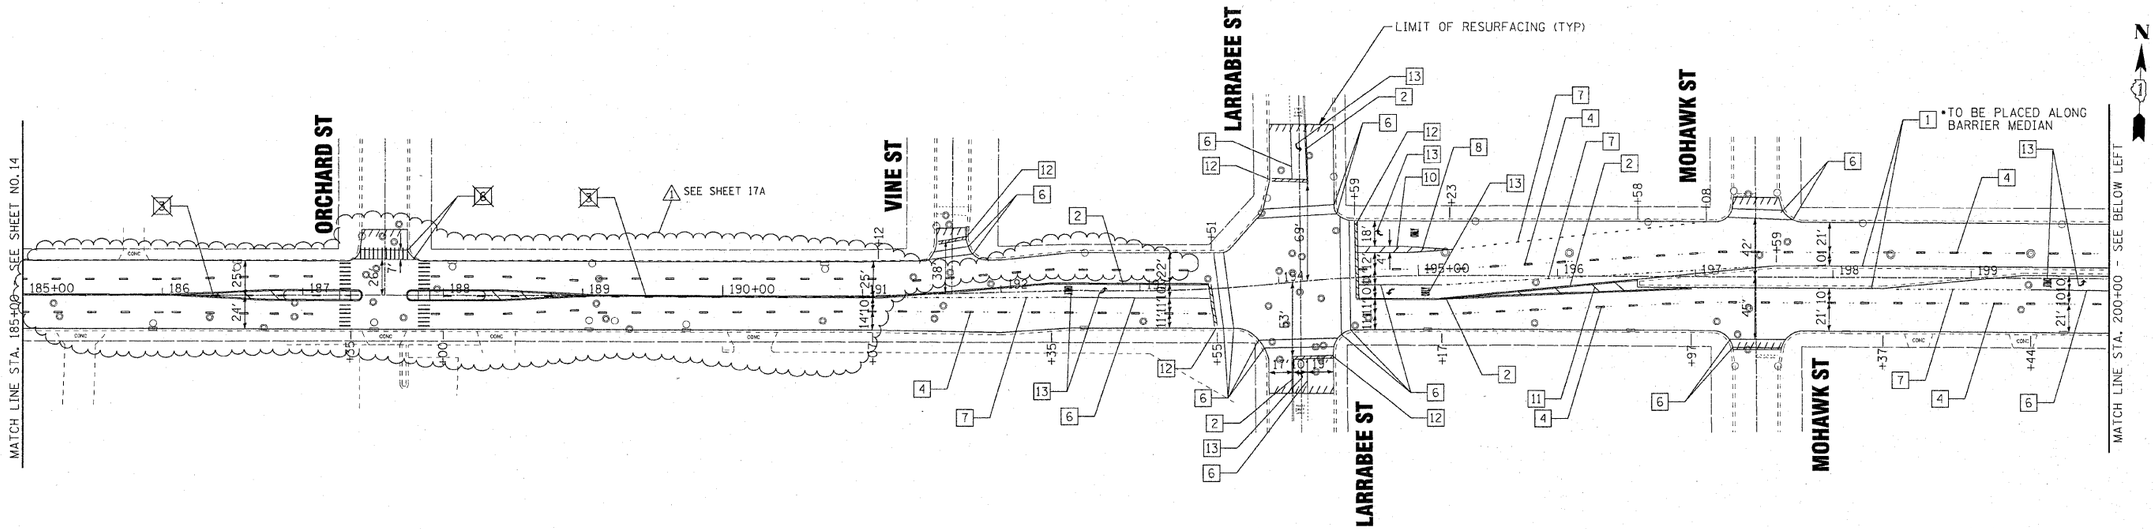

NOTES:

1. MATCH EXISTING PAVEMENT MARKINGS AT THE PROJECT AND OMISSION LIMITS.
2. ALL DAMAGE TO EXISTING PAVEMENT MARKINGS OUTSIDE THE REMOVAL LINE SHOWN ON THE PLANS SHALL BE REPLACED AT THE CONTRACTOR'S EXPENSE.
3. FOR CROSSWALK MARKING DETAILS, SEE DISTRICT DETAIL TC-24 ON SHEET NO. 27.

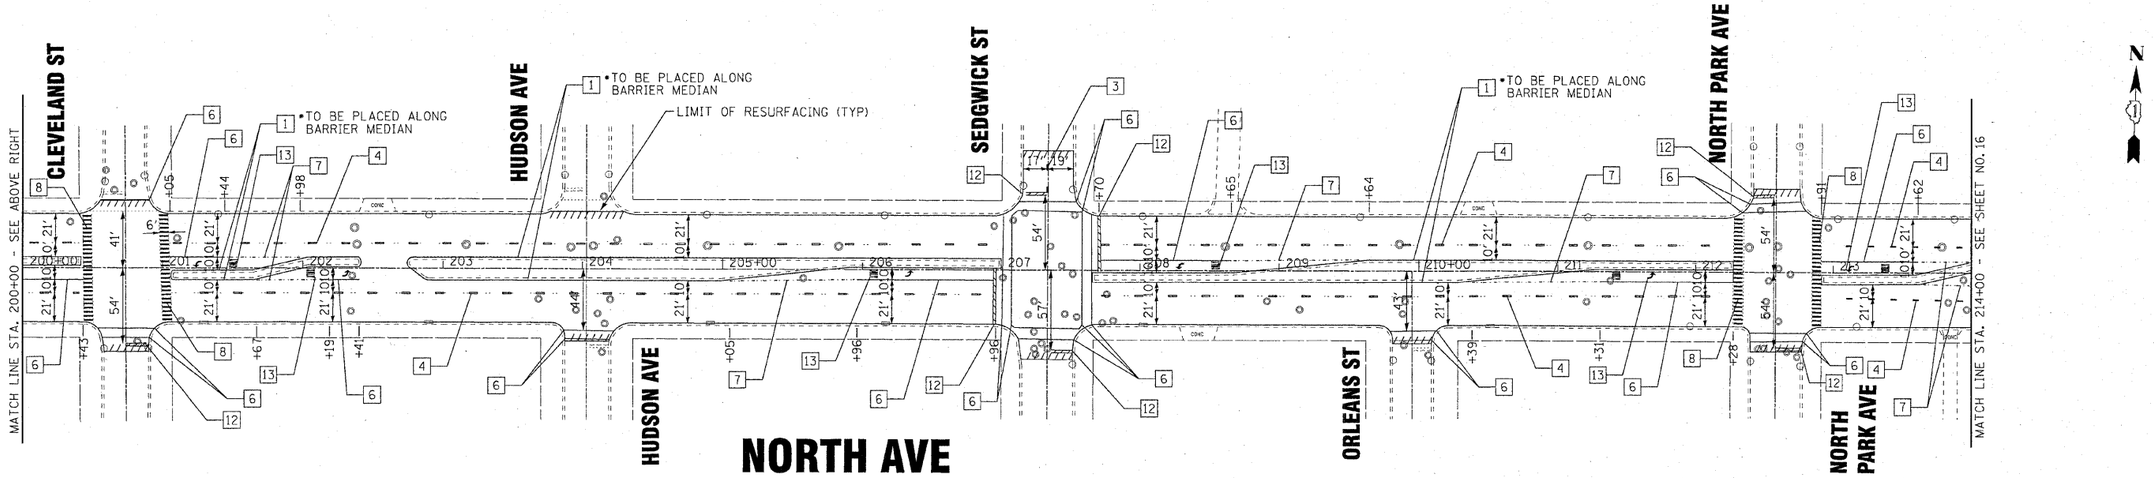

LEGEND

1	THERMOPLASTIC PAVEMENT MARKING - LINE 4" (YELLOW SOLID LINE)
2	THERMOPLASTIC PAVEMENT MARKING - LINE 4" (DOUBLE YELLOW SOLID LINE)
3	THERMOPLASTIC PAVEMENT MARKING - LINE 4" (YELLOW - 6' DASH, 18' SKIP)
4	THERMOPLASTIC PAVEMENT MARKING - LINE 4" (WHITE LANE LINE - 6' DASH, 18' SKIP)
5	THERMOPLASTIC PAVEMENT MARKING - LINE 4" (WHITE SOLID LINE)
6	THERMOPLASTIC PAVEMENT MARKING - LINE 6" (WHITE SOLID LINE)
7	THERMOPLASTIC PAVEMENT MARKING - LINE 6" (WHITE LANE LINE - 2' DASH, 6' SKIP)
8	THERMOPLASTIC PAVEMENT MARKING - LINE 8" (WHITE SOLID LINE)
9	THERMOPLASTIC PAVEMENT MARKING - LINE 12" (WHITE SOLID LINE)
10	THERMOPLASTIC PAVEMENT MARKING - LINE 12" (WHITE DIAGONAL LINE)
11	THERMOPLASTIC PAVEMENT MARKING - LINE 12" (YELLOW DIAGONAL LINE) - 20' C-C
12	THERMOPLASTIC PAVEMENT MARKING - LINE 24" (WHITE STOP BAR)
13	THERMOPLASTIC PAVEMENT MARKING - LETTERS AND SYMBOLS (TYP)
14	PREFORMED PLASTIC PAVEMENT MARKING, TYPE B-LETTERS AND SYMBOLS
15	PREFORMED PLASTIC PAVEMENT MARKING, TYPE B-LINE 24"

4-14-11

COPYRIGHT © 2011 BY BAXTER & WOODMAN, INC.
CHICAGO, ILLINOIS PROFESSIONAL DESIGN FIRM
LICENSE NO. 184-001012 EXPIRES: 4/30/2011
SBE/DBE NO. IP-00107 EXPIRES: 4/30/2011
5660cd 4/14/2011 4:15:03 PM
...\pkcdrs\wp\100153.pll
...\100153-wo13-PM4.dgn
I:\Mokena\ILDOT\100153- D1\VARVAR\4-Design\WO-13\CADD-SURVEY\DRAWINGS\100153-wo13-PM4.sht

BAXTER & WOODMAN Consulting Engineers

DESIGNED - CAC	REVISED - PER IDOT 2-3-11	STATE OF ILLINOIS DEPARTMENT OF TRANSPORTATION	NORTH AVENUE MILWAUKEE AVENUE TO CLARK STREET PAVEMENT MARKING PLAN
DRAWN - CJC	REVISED - PER IDOT 2-18-11		
CHECKED - RWL	REVISED - ADDENDUM 1-4/13/11		SCALE: 1" = 50' STA. 185+00 TO STA. 214+00
DATE - 12-17-10	FILE - 100153-wo13-PM4.sht		

F.A.P. RTE.	SECTION	COUNTY	TOTAL SHEETS	SHEET NO.
307	2010-140-RS	COOK	29	15
		CONTRACT NO. 60N19		
FED. ROAD DIST. NO. 1	ILLINOIS	FED. AID PROJECT		