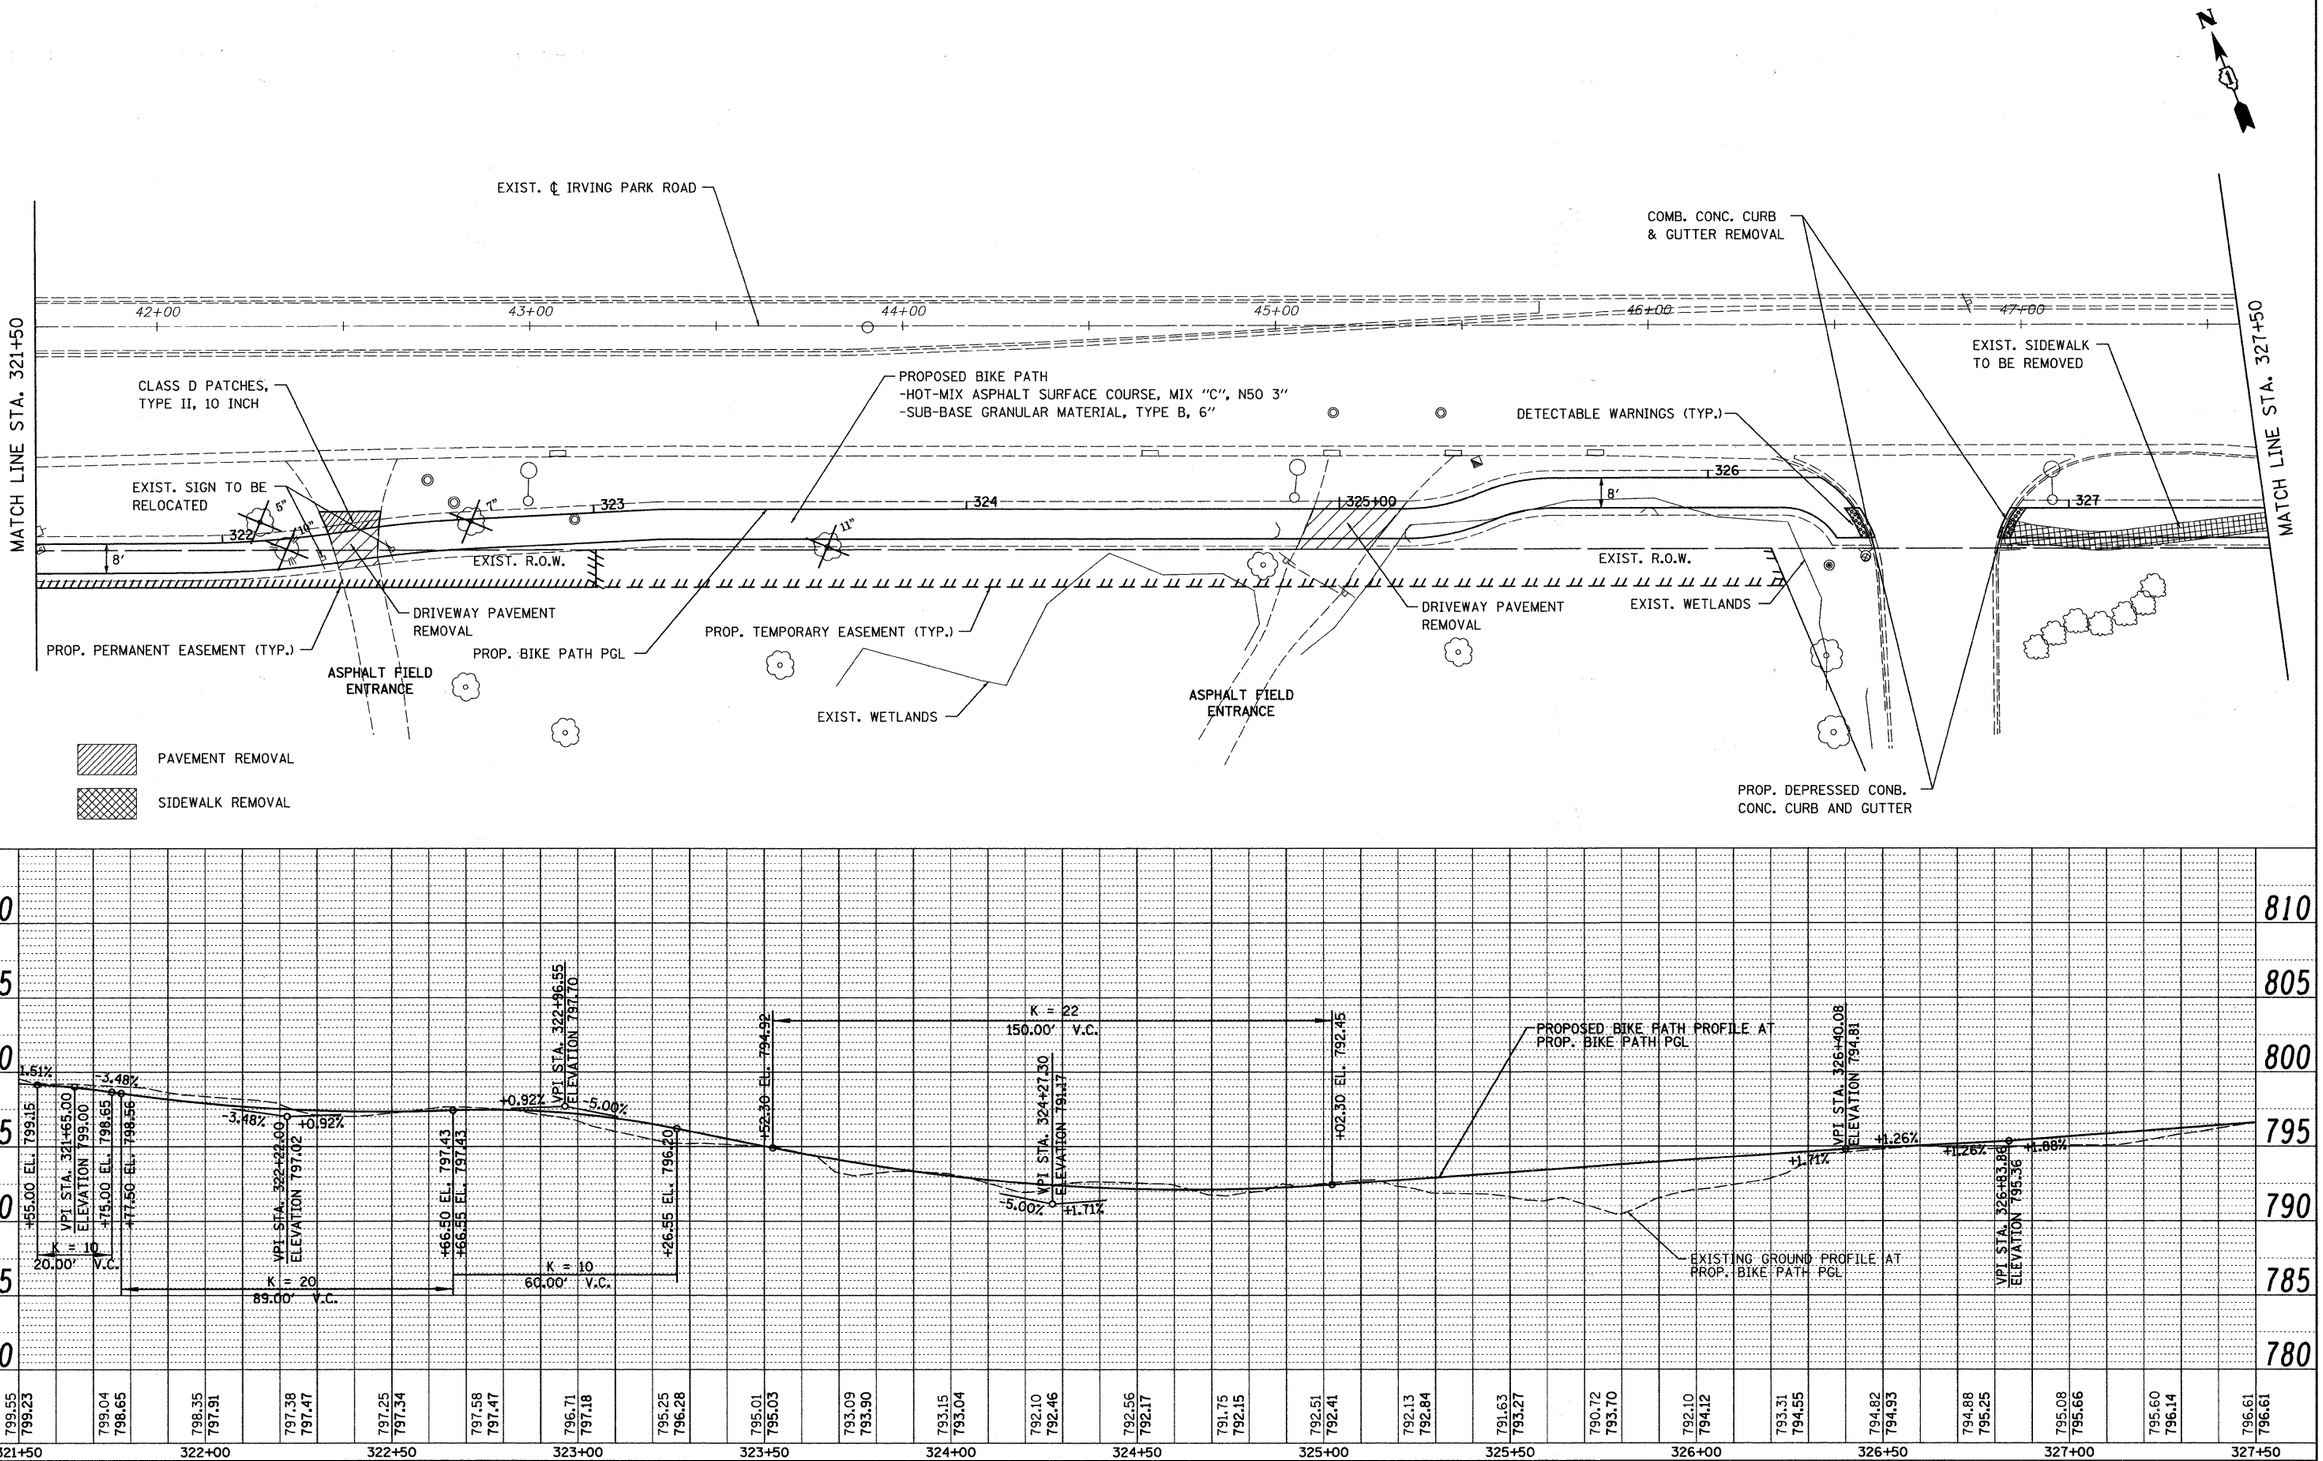

FILE NAME = $FILEA$	USER NAME = $USER$	DESIGNED - LP	REVISED -
		DRAWN - LP	REVISED -
	PLOT SCALE = $SCALE$	CHECKED - JP	REVISED -
	PLOT DATE = 11/3/2010	DATE - 10/26/2010	REVISED -

STATE OF ILLINOIS
DEPARTMENT OF TRANSPORTATION

IRVING PARK ROAD BIKE PATH
PLAN AND PROFILE

HORIZ. 1"=20'
SCALE: VERT. 1"=5' | SHEET NO. 16 OF 70 SHEETS | STA. 321+50 TO STA. 327+50

F.A. RTE.	SECTION	COUNTY	TOTAL SHEETS	SHEET NO.
	07-00091-00-BT	COOK	70	16

CONTRACT NO. 63355

FED. ROAD DIST. NO. 1 | ILLINOIS | FED. AID PROJECT

PLAN: NOTE BOOK NO. ___ SURVEYED ___ PLOTTED ___ ALIGNMENT CHECKED ___ RT. OF WAY CHECKED ___ CADD FILE NAME ___ BY ___ DATE ___

PROFILE: NOTE BOOK NO. ___ SURVEYED ___ PLOTTED ___ GRADES CHECKED ___ B.M. NOTED ___ STRUCTURE NOTAT'NS CH'KD ___ BY ___ DATE ___