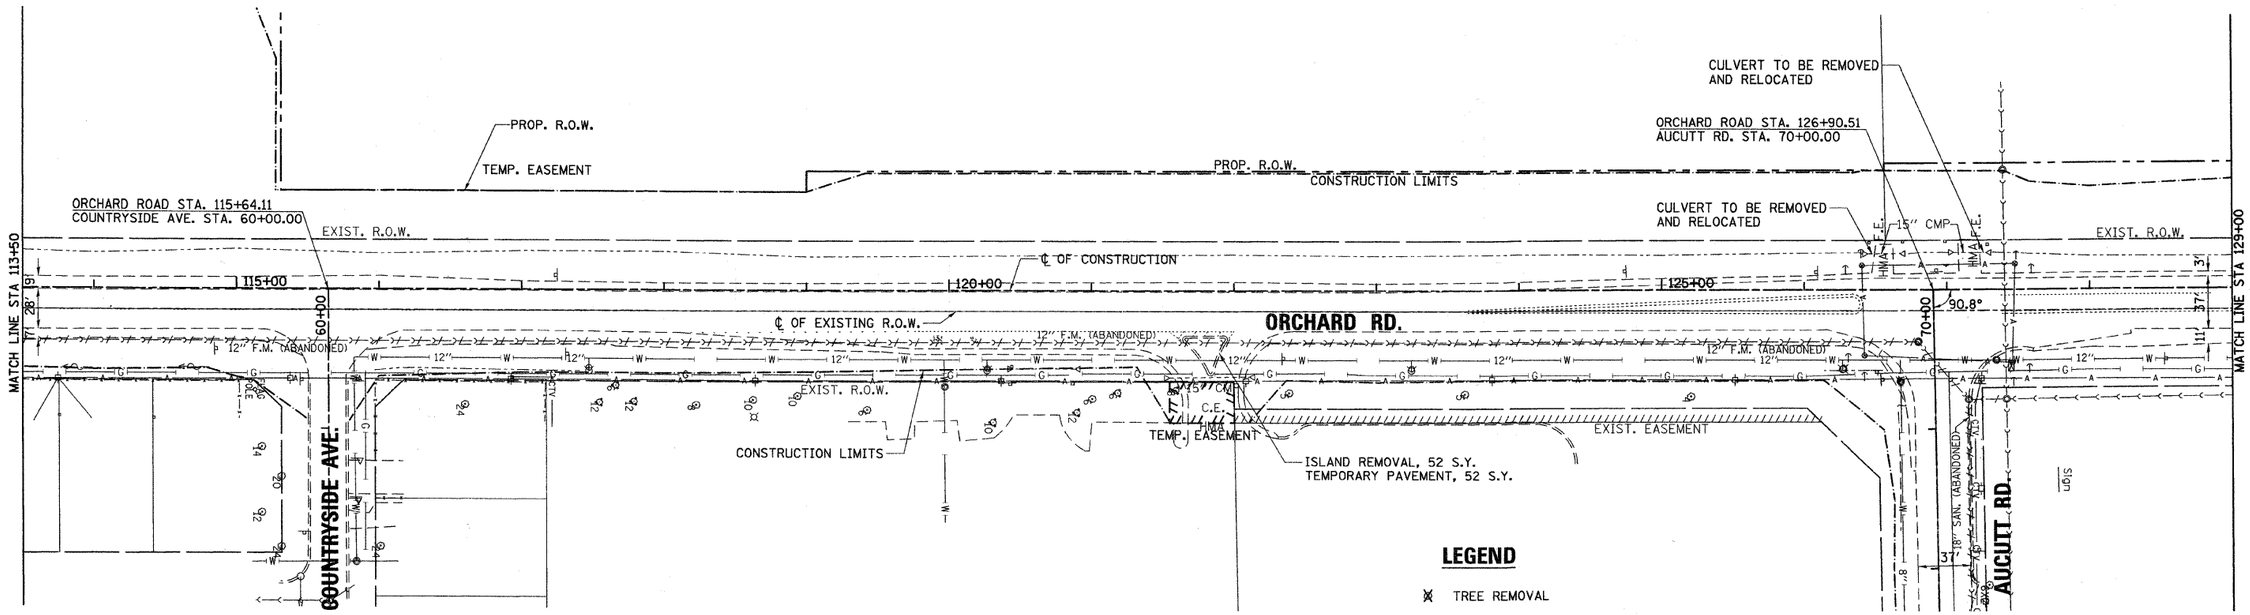

PLAN — SURVEYED — PLOTTED — ALIGNMENT CHECKED — RT. OF WAY CHECKED — CADD FILE NAME — NOTE BOOK — NOS. — BY — DATE

PROFILE — SURVEYED — PLOTTED — GRADES CHECKED — ELEV. NOTED — STRUCTURE NOTATNS CHKD — NOTE BOOK — NOS. — BY — DATE

49.9999 ' / IN.
dwadas
12/17/2010
K:\11\17782\CAD\Sheets\17782_PP_DEMO_#2.dgn

rjngroup
Excellence through Ownership
200 West Front Street
Wheaton, Il 60187

DESIGNED	MK	REVISED -
DRAWN	DW	REVISED -
CHECKED	MH	REVISED -
DATE	12/20/2010	REVISED -

KANE COUNTY
DIVISION OF TRANSPORTATION
ORCHARD ROAD RECONSTRUCTION

EXISTING CONDITIONS – PROPOSED REMOVALS
STA. 113+50 TO STA. 129+00

SCALE: 1" = 50' | SHEET NO. 2 OF 7 SHEETS | STA. 113+50.00 TO STA. 129+00.00

F.A.P. RTE.	SECTION	COUNTY	TOTAL SHEETS	SHEET NO.
336	99-00232-01-WR	KANE	215	47
		CONTRACT NO. 63541		
		ILLINOIS FED. AID PROJECT		