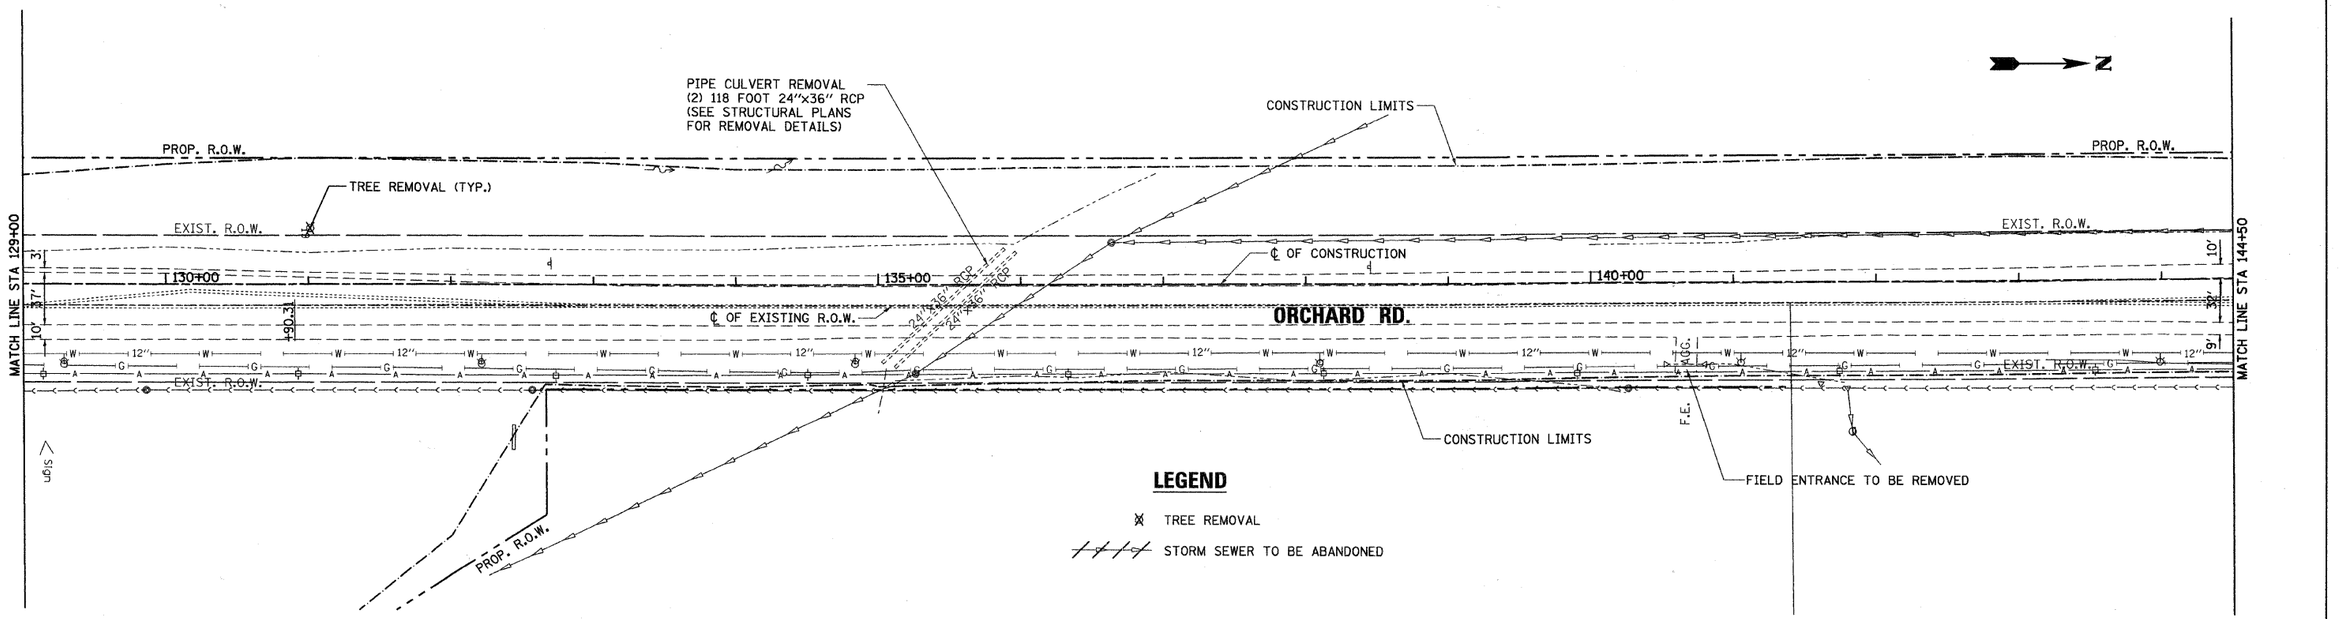

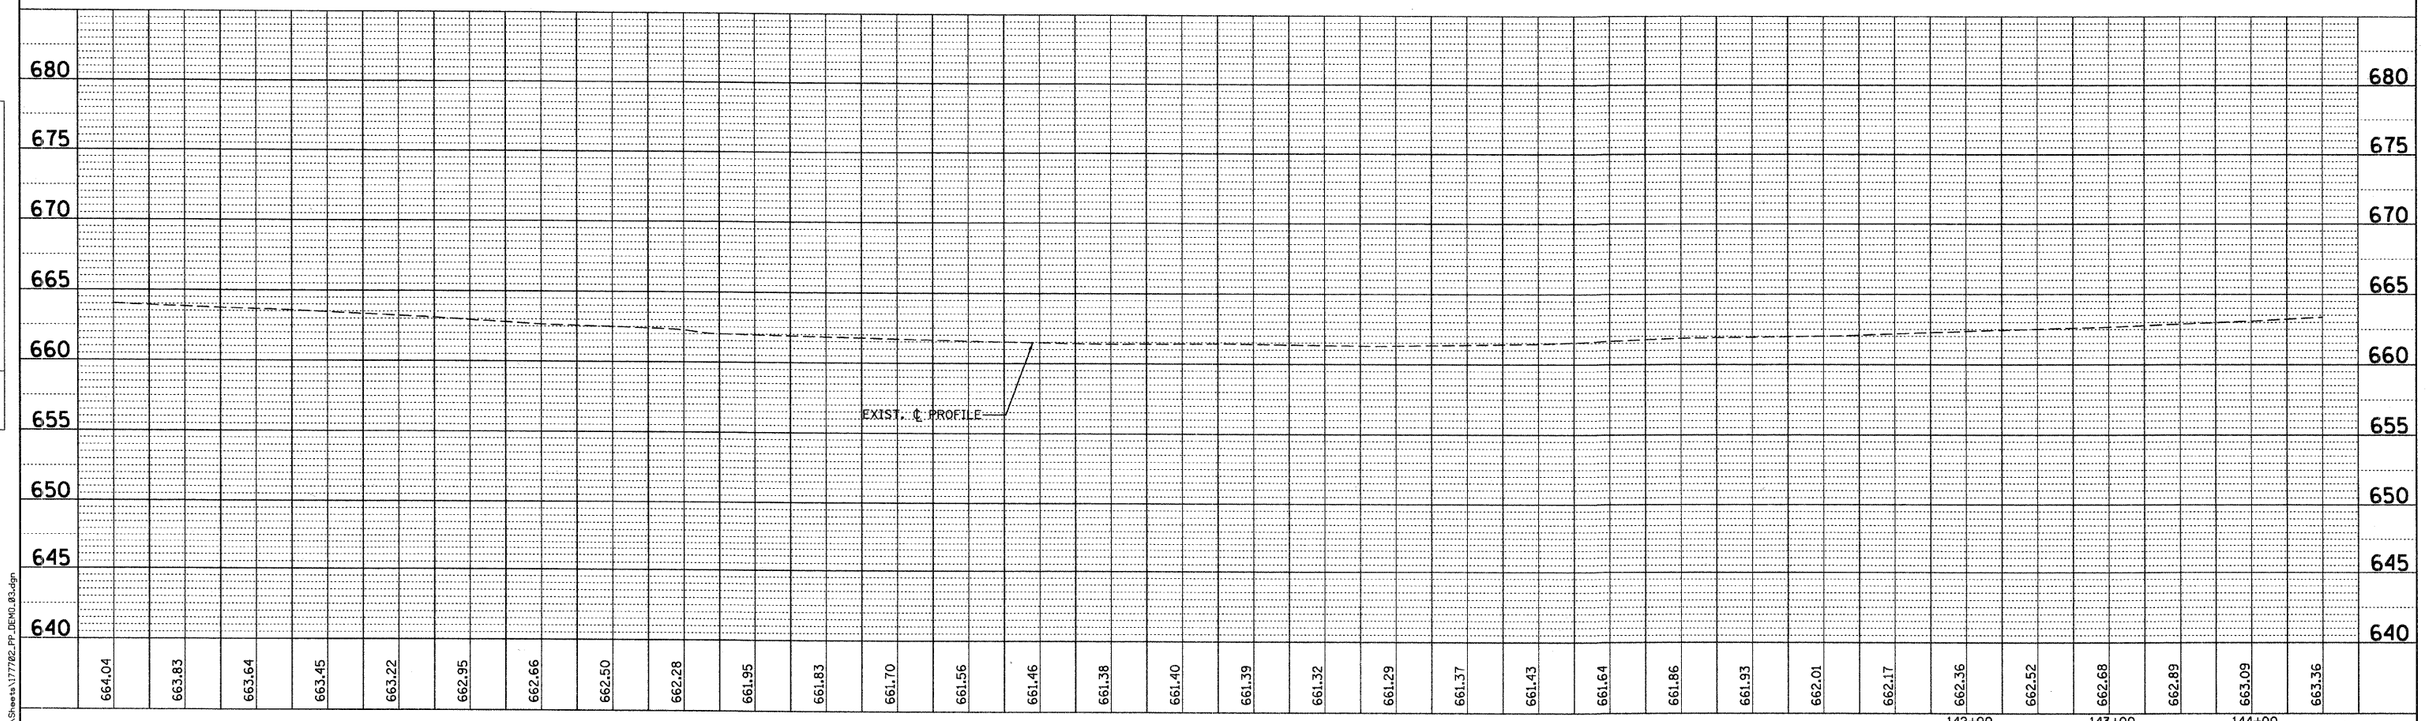

PLAN — SURVEYED | PLOTTED | AUTHORIZED | R.O.W. CHECKED | NOTE BOOK | CADD FILE NAME | NO. | BY | DATE

PROFILE — SURVEYED | PLOTTED | AUTHORIZED | CHECKED | NOTE BOOK | SIM. NOTED | NO. | STRUCTURE NOTATNS CHKD | BY | DATE

46.9999 / / IN.
dwadas
12/17/2010
K:\11177782\CAD\Sheets\1777782_PP_DEM0..03.dgn

rjngroup
Excellence through Ownership
200 West Front Street
Wheaton, Il 60187

DESIGNED	MK	REVISED	-
DRAWN	DW	REVISED	-
CHECKED	MH	REVISED	-
DATE	12/20/2010	REVISED	-

KANE COUNTY
DIVISION OF TRANSPORTATION
ORCHARD ROAD RECONSTRUCTION

EXISTING CONDITIONS – PROPOSED REMOVALS
STA. 129+00 TO STA. 144+50

SCALE: 1" = 50' | SHEET NO. 3 OF 7 SHEETS | STA. 129+00.00 TO STA. 144+50.00

F.A.P. RTE.	SECTION	COUNTY	TOTAL SHEETS	SHEET NO.
336	99-00232-01-WR	KANE	215	48
		CONTRACT NO. 63541		
	ILLINOIS	FED. AID PROJECT		