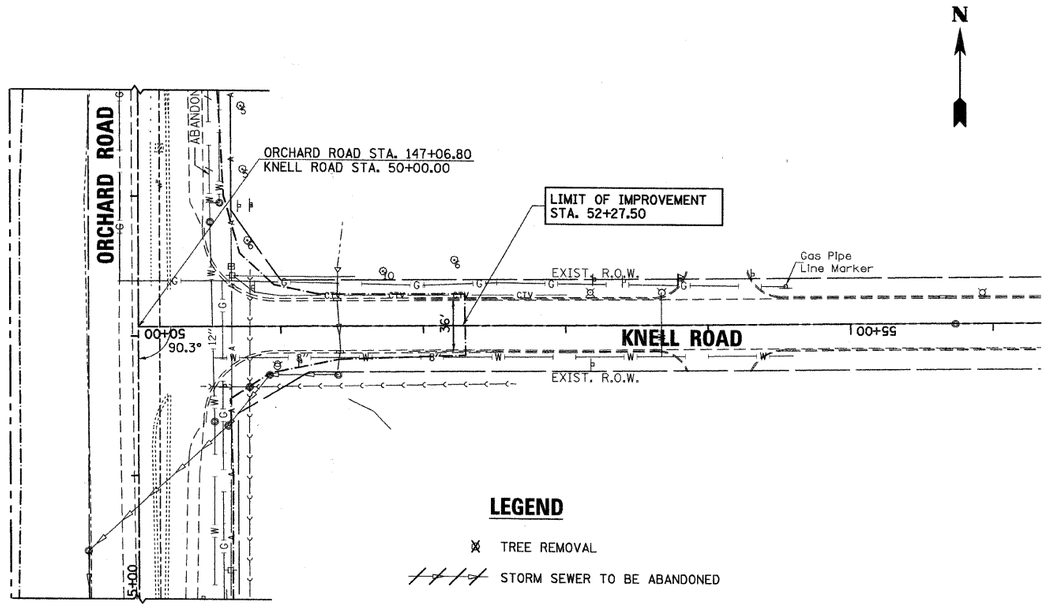


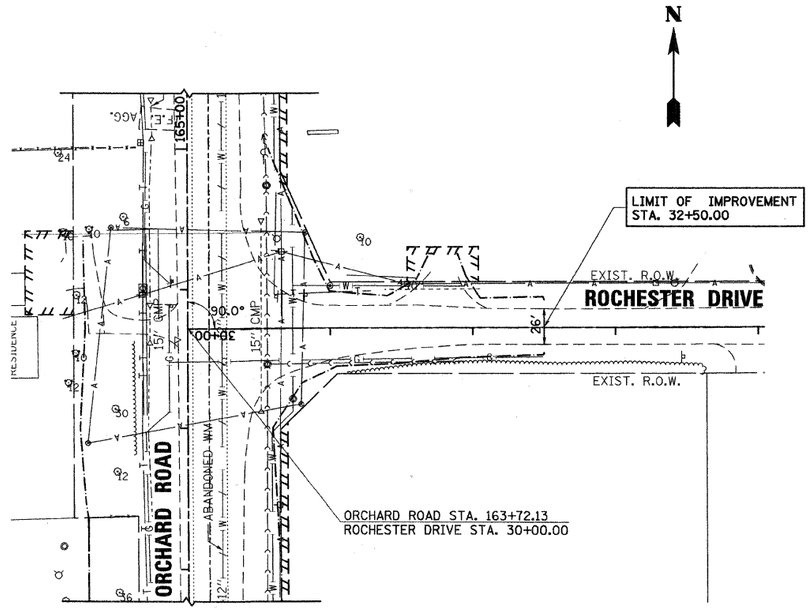


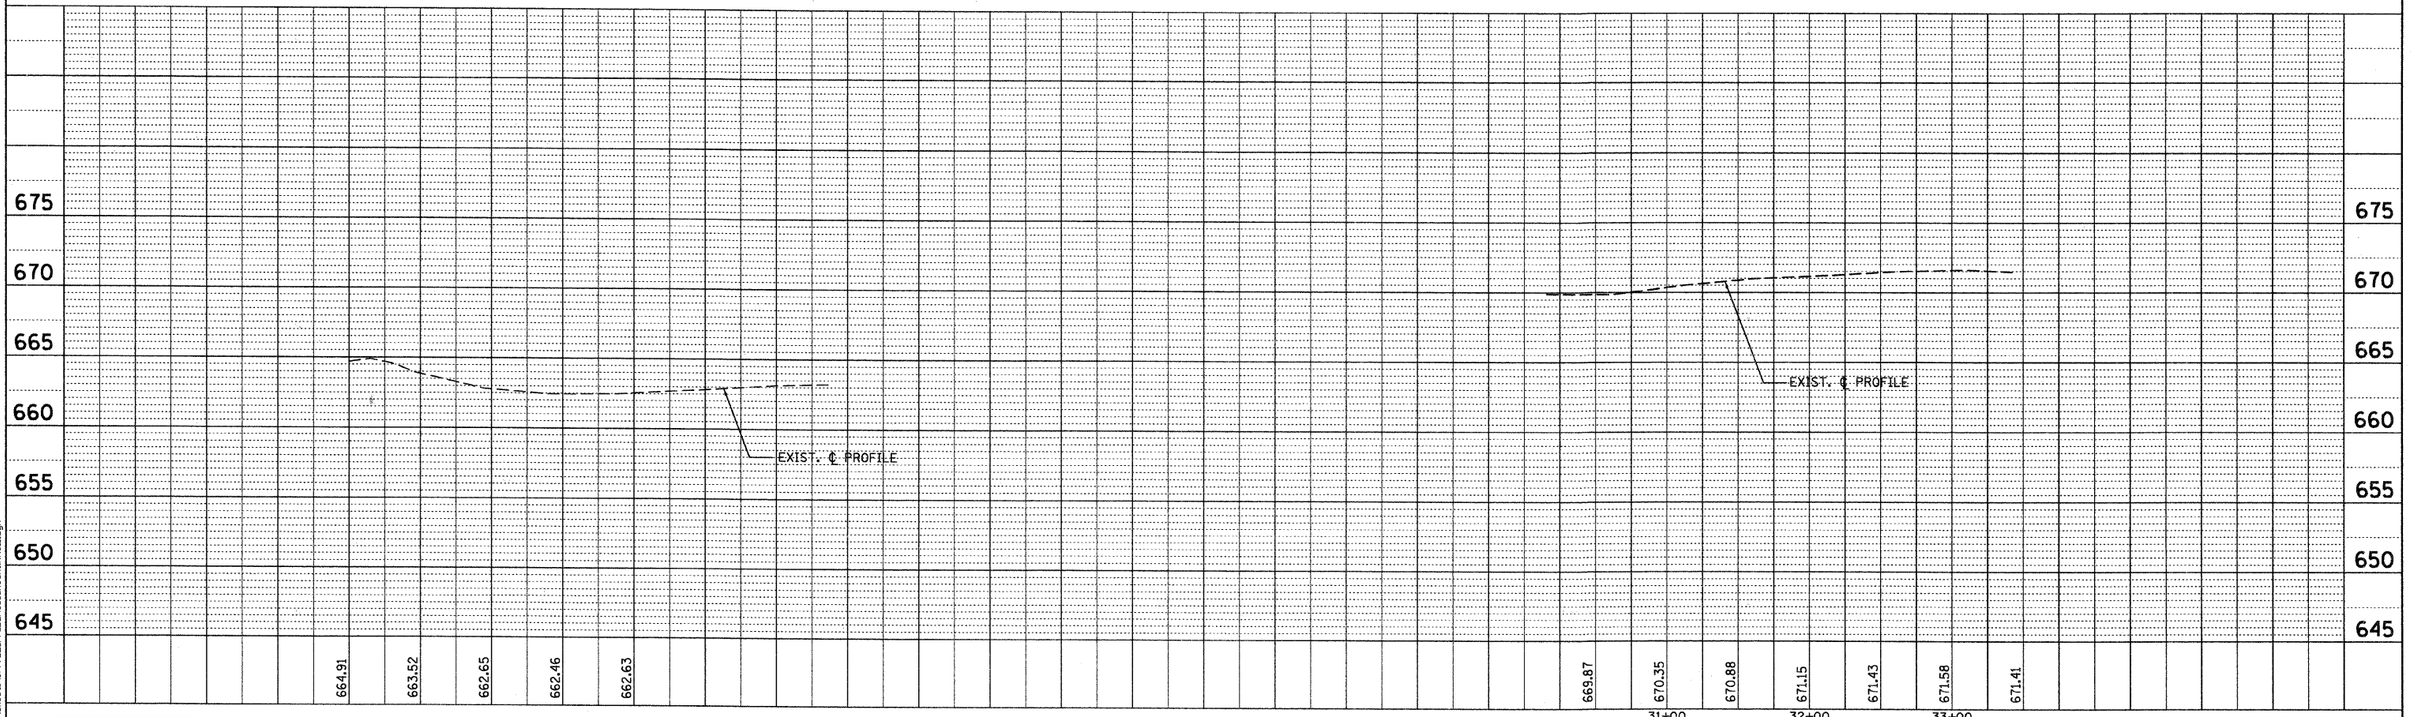


PLAN — SURVEYED; PLOTTED; GRADES CHECKED; R.O.W. CHECKED; CADD FILE NAME; NOTE BOOK; NO.; BY; DATE

PROFILE — SURVEYED; PLOTTED; GRADES CHECKED; R.O.W. CHECKED; STRUCTURE NOTATNS CHKD; NOTE BOOK; NO.; BY; DATE

49.9999 / / IN.
dw 1:1
12/17/2018
K:\11177702\CAD\Sheets\177702_PP_DEM0.8_Roch&Knell.dgn

rjngroup
Excellence through Ownership
200 West Front Street
Wheaton, Il 60187

| | | |
|---|---|---|
| DESIGNED - MK | REVISED - | |
| DRAWN - DW | REVISED - | |
| CHECKED - MH | REVISED - | |
| DATE - 12/20/2010 | REVISED - | |

**KANE COUNTY**
**DIVISION OF TRANSPORTATION**
**ORCHARD ROAD RECONSTRUCTION**

**EXISTING CONDITIONS – PROPOSED REMOVALS**
**KNELL ROAD AND ROCHESTER DRIVE**

SCALE: 1" = 50' | SHEET NO. 7 OF 7 SHEETS | STA. | TO STA.

| F.A.P. RTE. | SECTION | COUNTY | TOTAL SHEETS | SHEET NO. |
|---|---|---|---|---|
| 336 | 99-00232-01-WR | KANE | 215 | 52 |
| | | CONTRACT NO. 63541 | | |
| | | ILLINOIS FED. AID PROJECT | | |