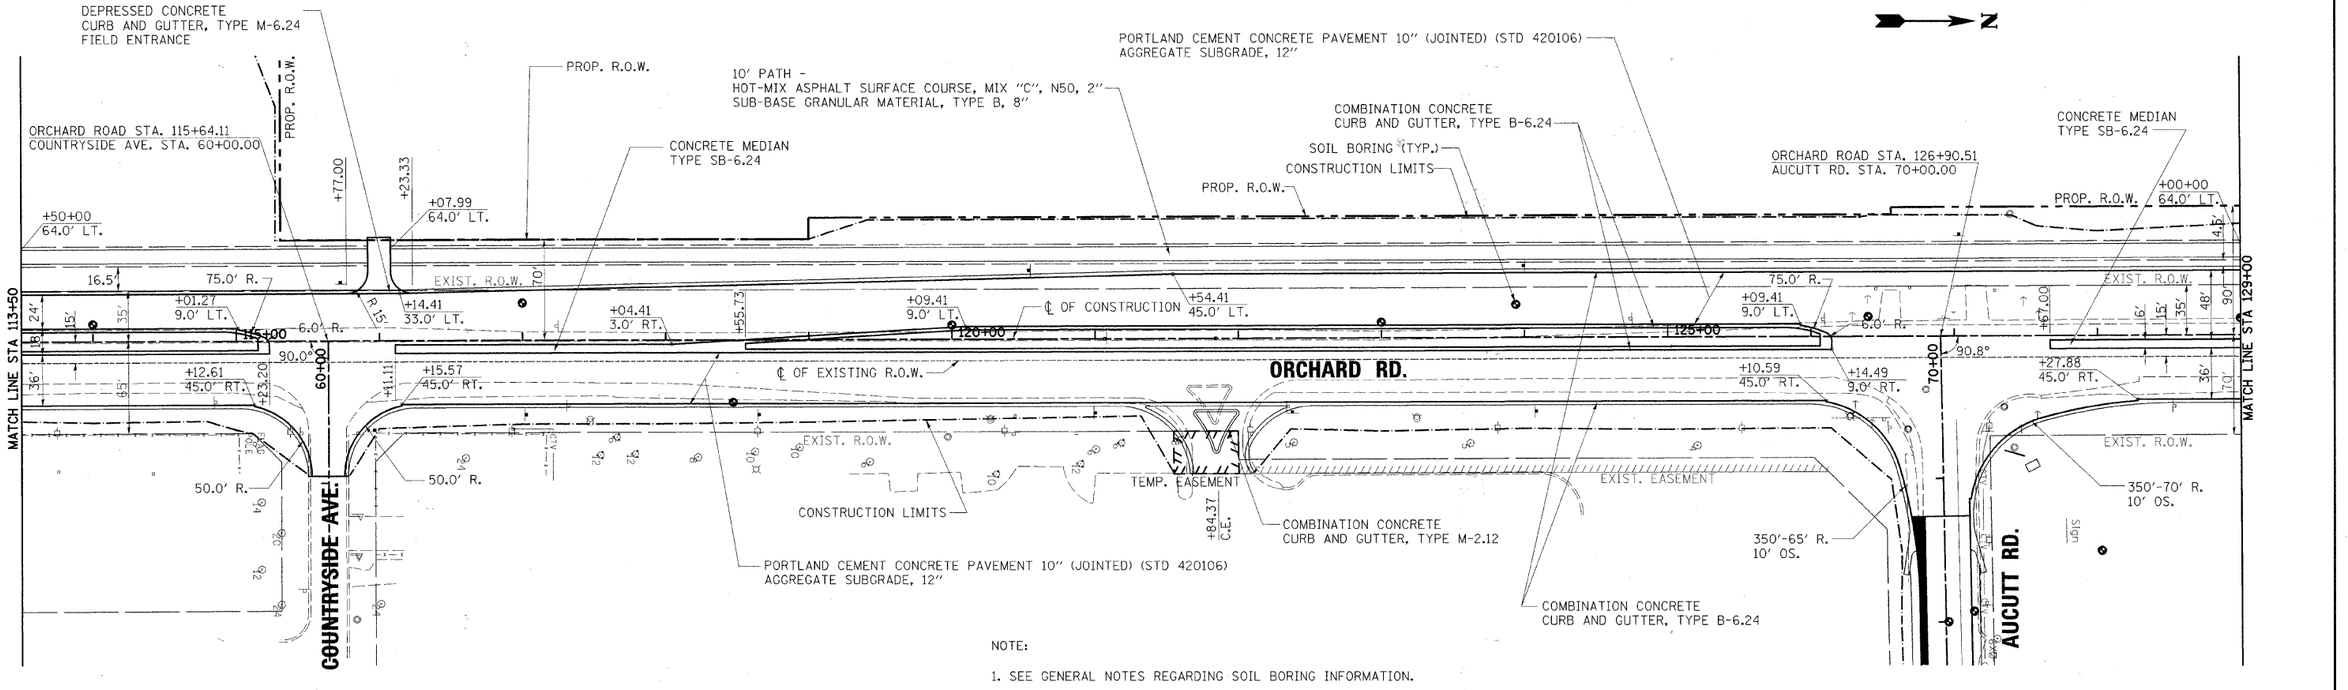

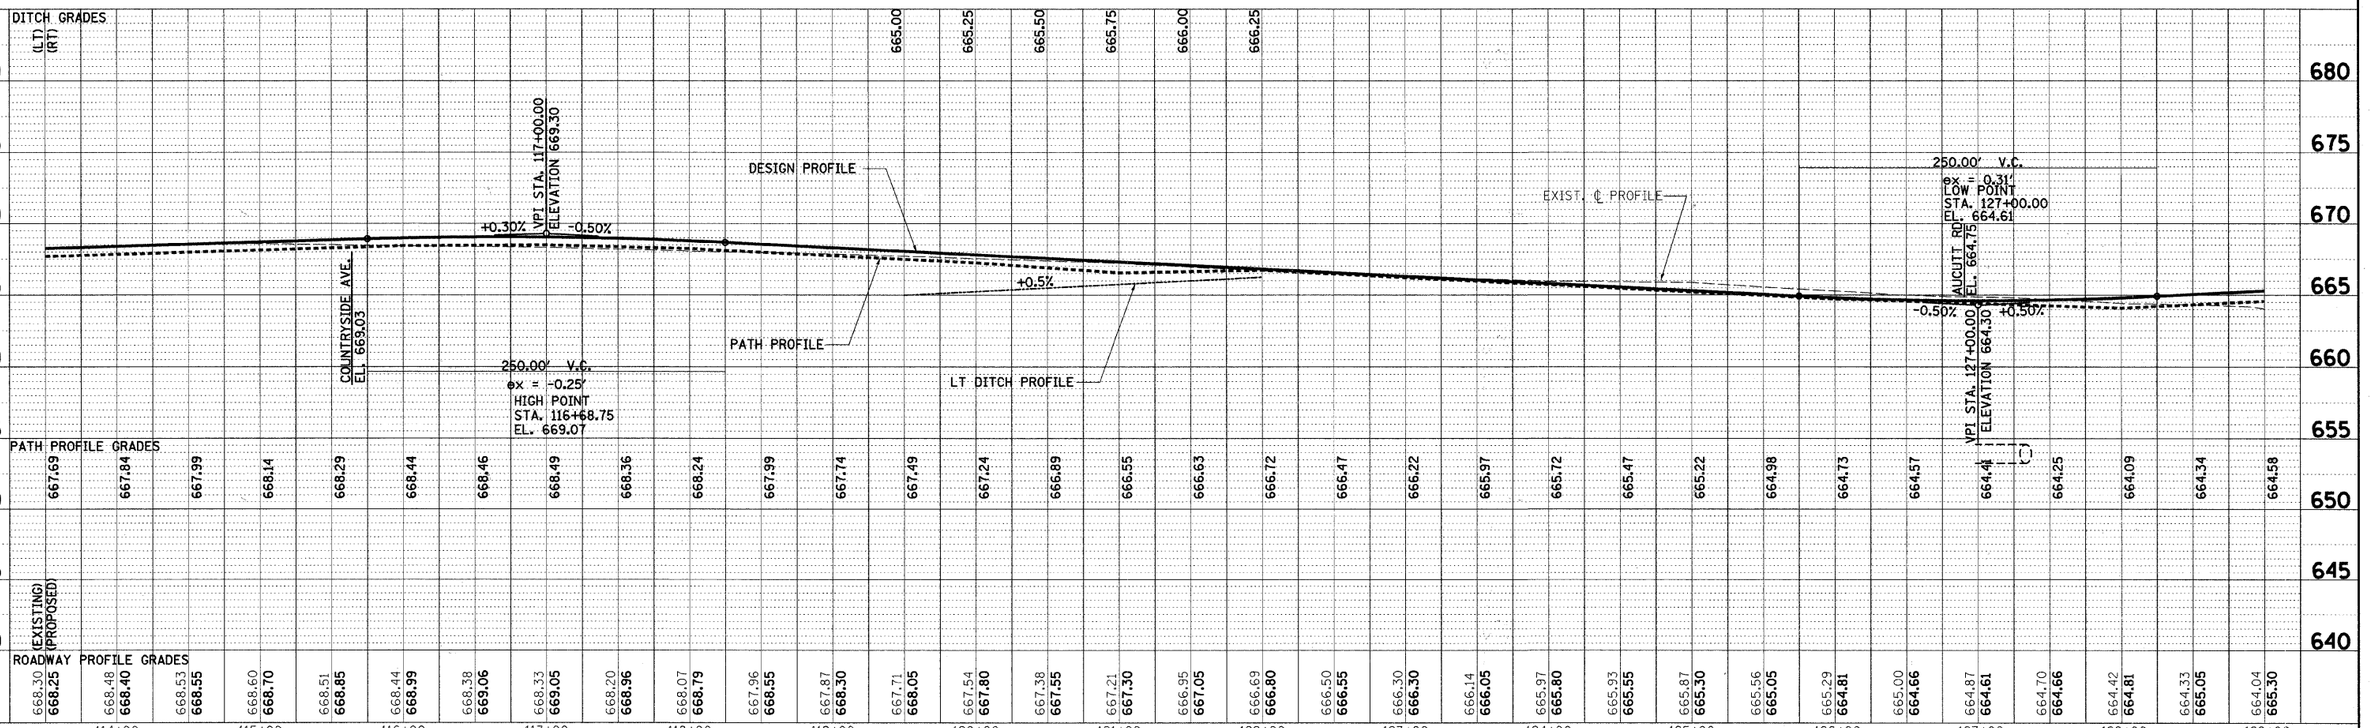

DESIGNED - MK	REVISED -	KANE COUNTY DIVISION OF TRANSPORTATION ORCHARD ROAD RECONSTRUCTION	ORCHARD ROAD PLAN AND PROFILE STA. 113+50 TO STA. 129+00
DRAWN - DW	REVISED -		
CHECKED - MH	REVISED -		SCALE: 1" = 50' | SHEET NO. 2 OF 7 SHEETS | STA. 113+50.00 TO STA. 129+00.00
DATE - 12/20/2010	REVISED -		

rjn group — Excellence through Ownership
200 West Front Street, Wheaton, Il 60187

F.A.P. RTE.	SECTION	COUNTY	TOTAL SHEETS	SHEET NO.
336	99-00232-01-WR	KANE	215	54
		CONTRACT NO. 63541		
		ILLINOIS FED. AID PROJECT		