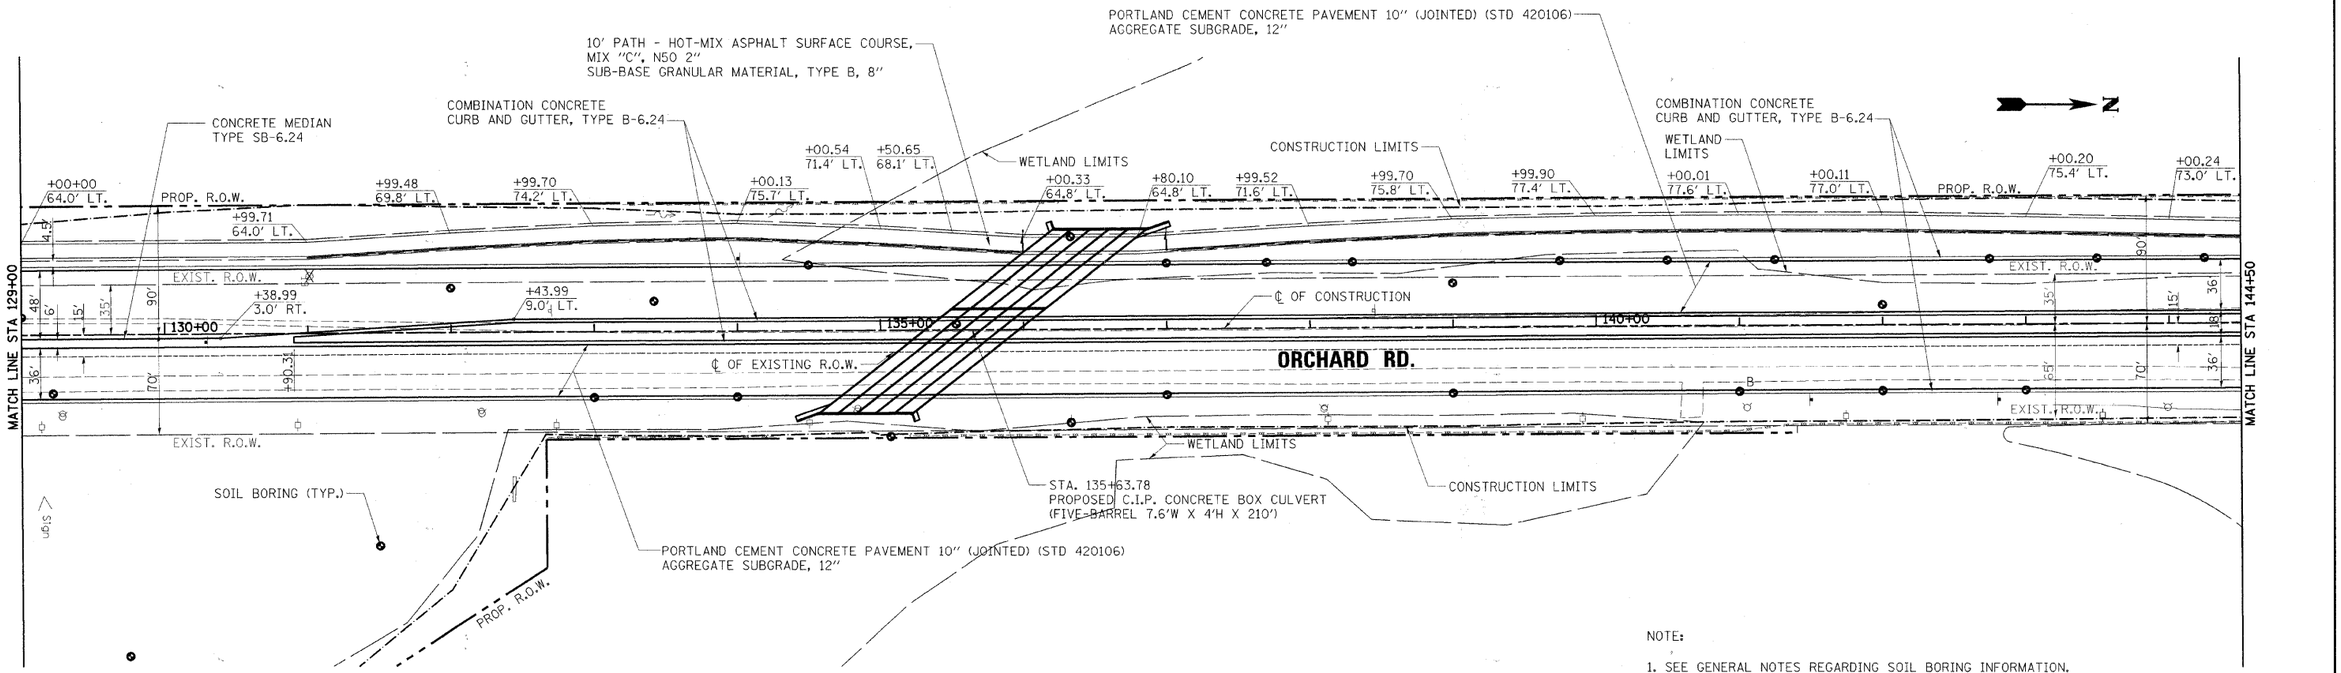

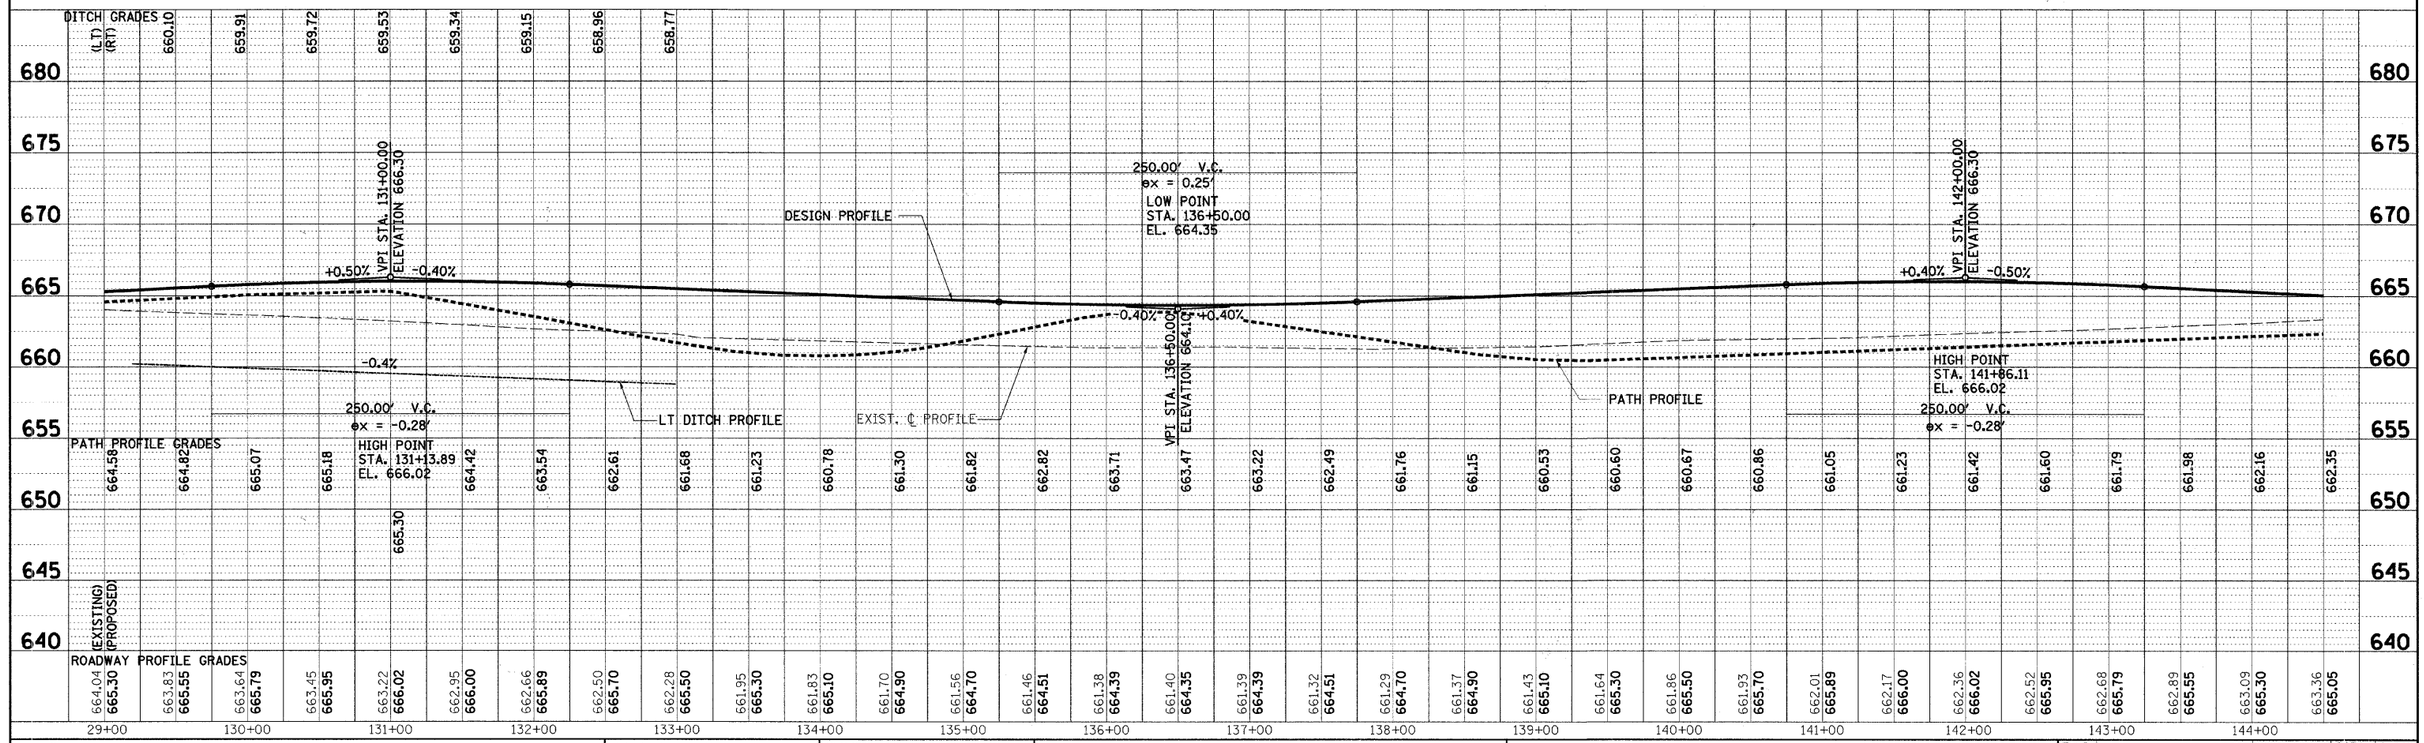

PLAN / PROFILE — SURVEYED, PLOTTED, ALIGNMENT CHECKED, GRADING CHECKED, STRUCTURE NOTATNS CHKD, NOTE BOOK, NO., DATE, BY

rjn group
Excellence through Ownership
200 West Front Street
Wheaton, Il 60187

DESIGNED	MK	REVISED	-
DRAWN	DW	REVISED	-
CHECKED	MH	REVISED	-
DATE	12/20/2010	REVISED	-

KANE COUNTY
DIVISION OF TRANSPORTATION
ORCHARD ROAD RECONSTRUCTION

ORCHARD ROAD PLAN AND PROFILE
STA. 129+00 TO STA. 144+50

SCALE: 1" = 50' | SHEET NO. 3 OF 7 SHEETS | STA. 129+00.00 TO STA. 144+50.00

F.A.P. RTE.	SECTION	COUNTY	TOTAL SHEETS	SHEET NO.
336	99-00232-01-WR	KANE	215	55
		CONTRACT NO. 63541		
		ILLINOIS FED. AID PROJECT		

#SCALE#
#DESIGN#
#DRAWN#
#DATE#
#TITLE#