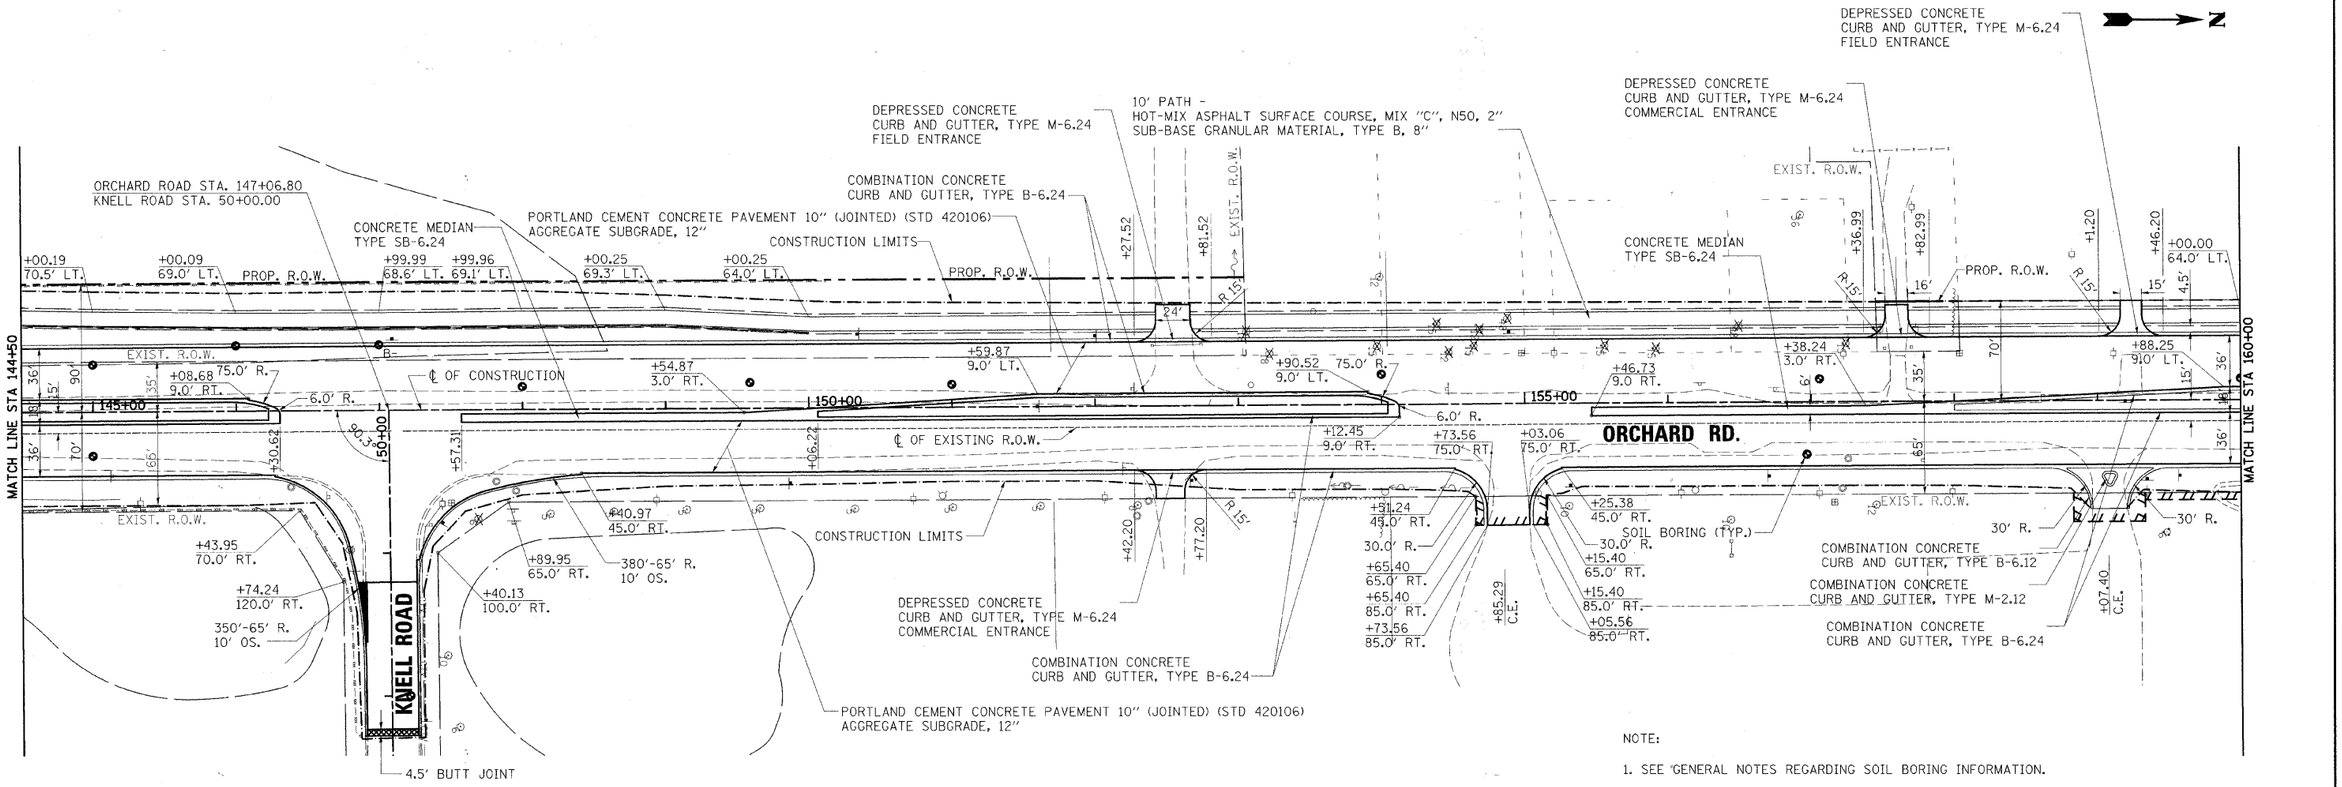

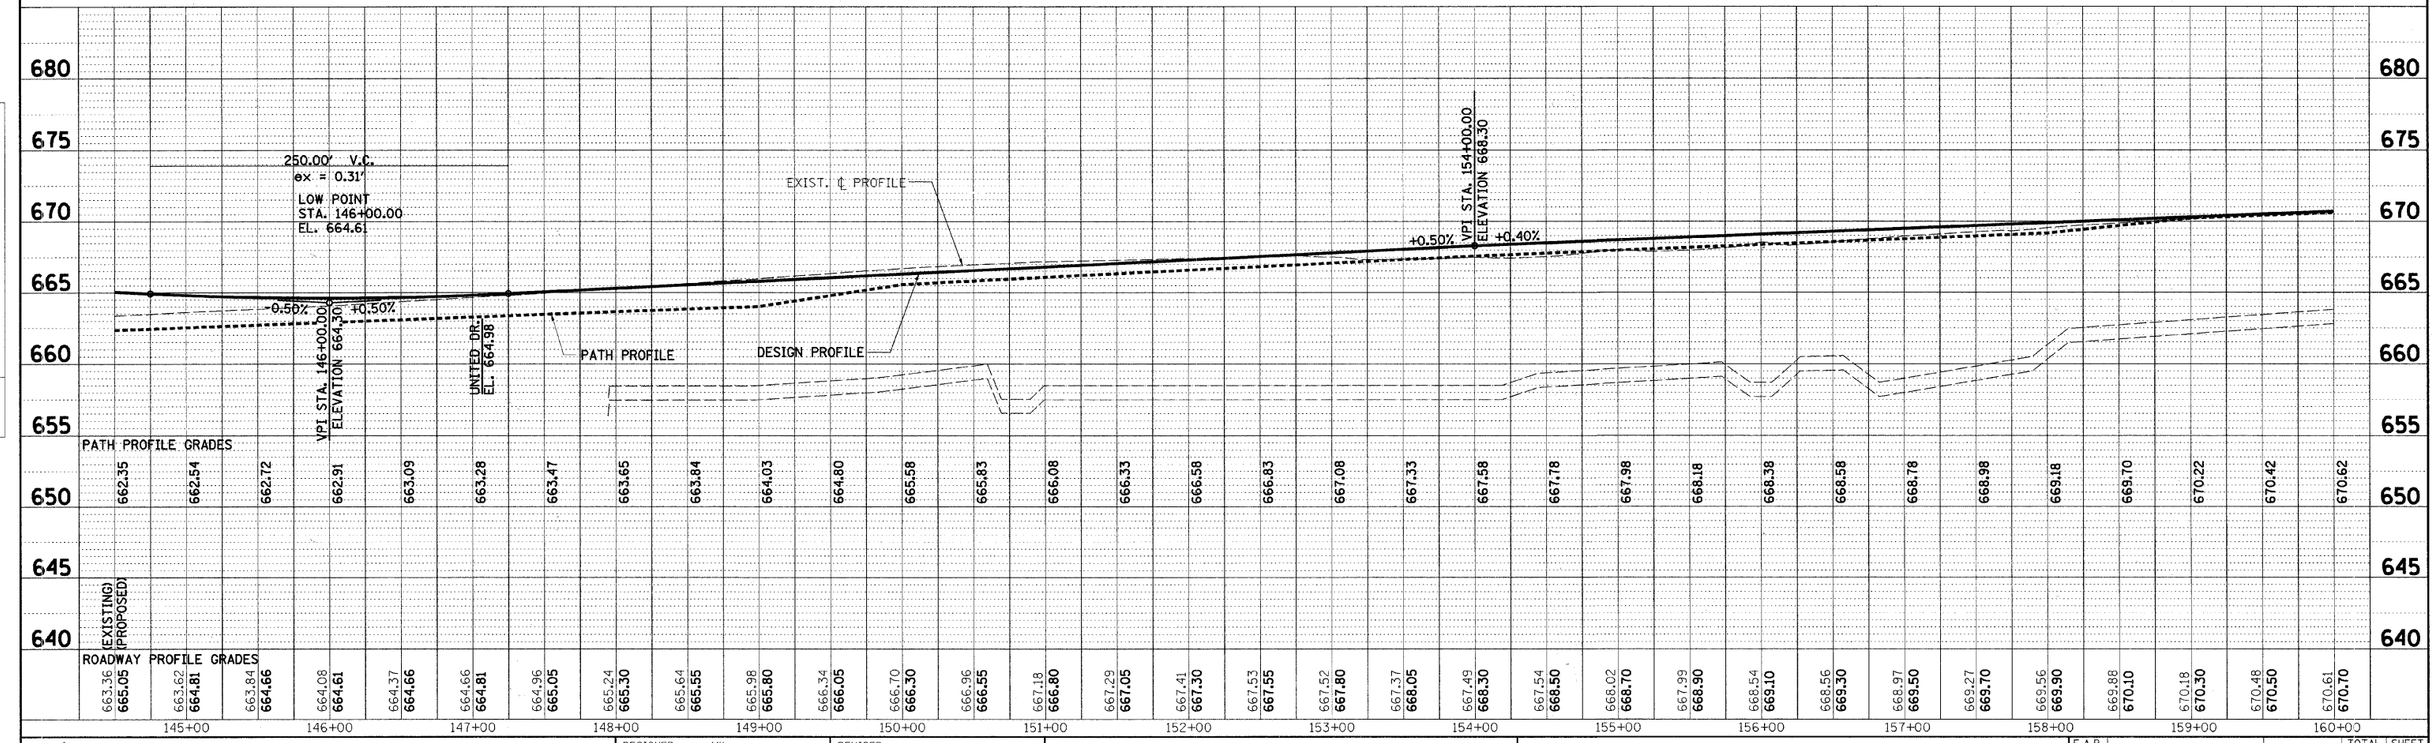

DESIGNED	MK	REVISED	-
DRAWN	DW	REVISED	-
CHECKED	MH	REVISED	-
DATE	12/20/2010	REVISED	-

rjngroup
Excellence through Ownership
200 West Front Street
Wheaton, Il 60187

KANE COUNTY
DIVISION OF TRANSPORTATION
ORCHARD ROAD RECONSTRUCTION

ORCHARD ROAD PLAN AND PROFILE
STA. 144+50 TO STA. 160+00

SCALE: 1" = 50' | SHEET NO. 4 OF 7 SHEETS | STA. 144+50.00 TO STA. 160+00.00

F.A.P. RTE.	SECTION	COUNTY	TOTAL SHEETS	SHEET NO.
336	99-00232-01-WR	KANE	215	56
		CONTRACT NO. 63541		
		ILLINOIS FED. AID PROJECT		