PLAN	SURVEYED	BY	DATE
	PLOTTED		
NOTE BOOK	DRAWN BY / CHECKED		
NO.____	ALIGNMENT / GRADE		
	RT. OF WAY CHECKED		
	CADD FILE NAME		

PROFILE	SURVEYED	BY	DATE
	PLOTTED		
NOTE BOOK	DRAWN BY		
NO.____	CHECKED		
	BM. NOTED		
	STRUCTURE NOTATNS CHKD		

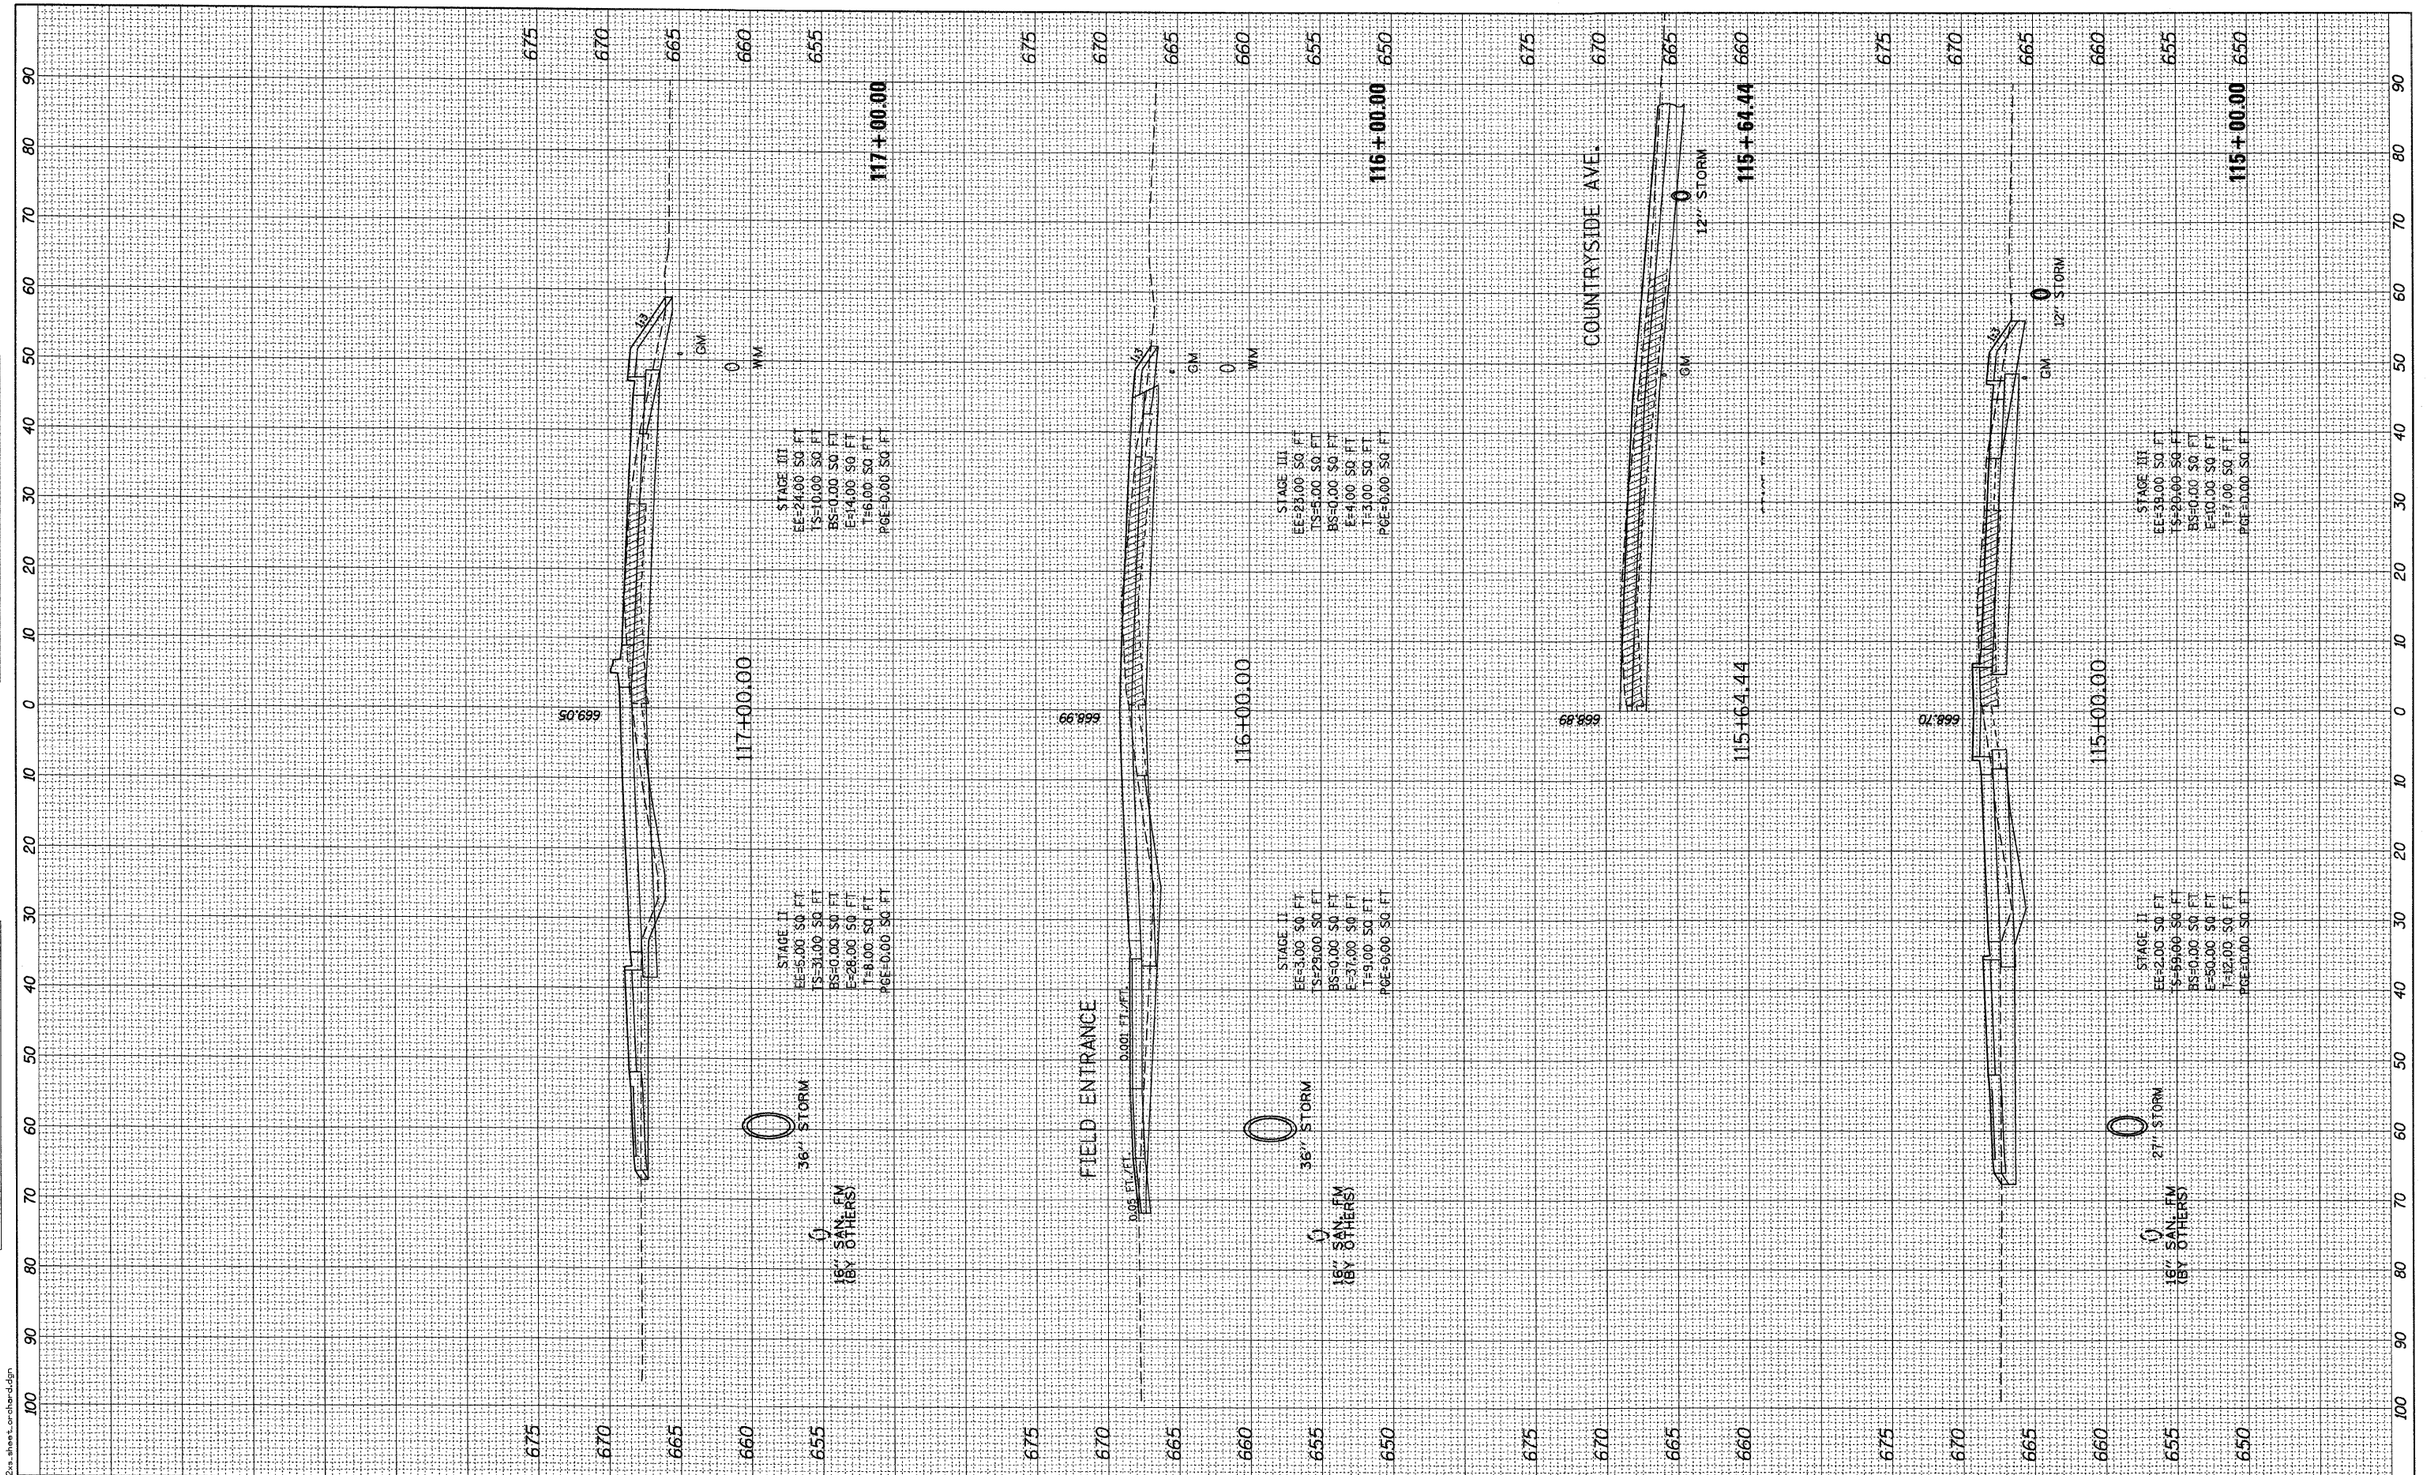

10.0000 / IN.
dw54es
12/17/2010
K:\11177702\CAD\Sheets\177702ss_sheet_orchard.dgn

rjngroup
Excellence through Ownership
200 West Front Street
Wheaton, Il 60187

DESIGNED - MK	REVISED -	
DRAWN - DW	REVISED -	
CHECKED - MH	REVISED -	
DATE - 12/20/2010	REVISED -	

KANE COUNTY
DIVISION OF TRANSPORTATION
ORCHARD ROAD RECONSTRUCTION

ORCHARD ROAD CROSS SECTIONS

SCALE: 1" = 10' | SHEET NO. 5 OF 47 SHEETS | STA. 115+00.00 TO STA. 117+00.00

F.A.P. RTE.	SECTION	COUNTY	TOTAL SHEETS	SHEET NO.
336	99-00232-01-WR	KANE	215	172
		CONTRACT NO. 63541		
		ILLINOIS FED. AID PROJECT		