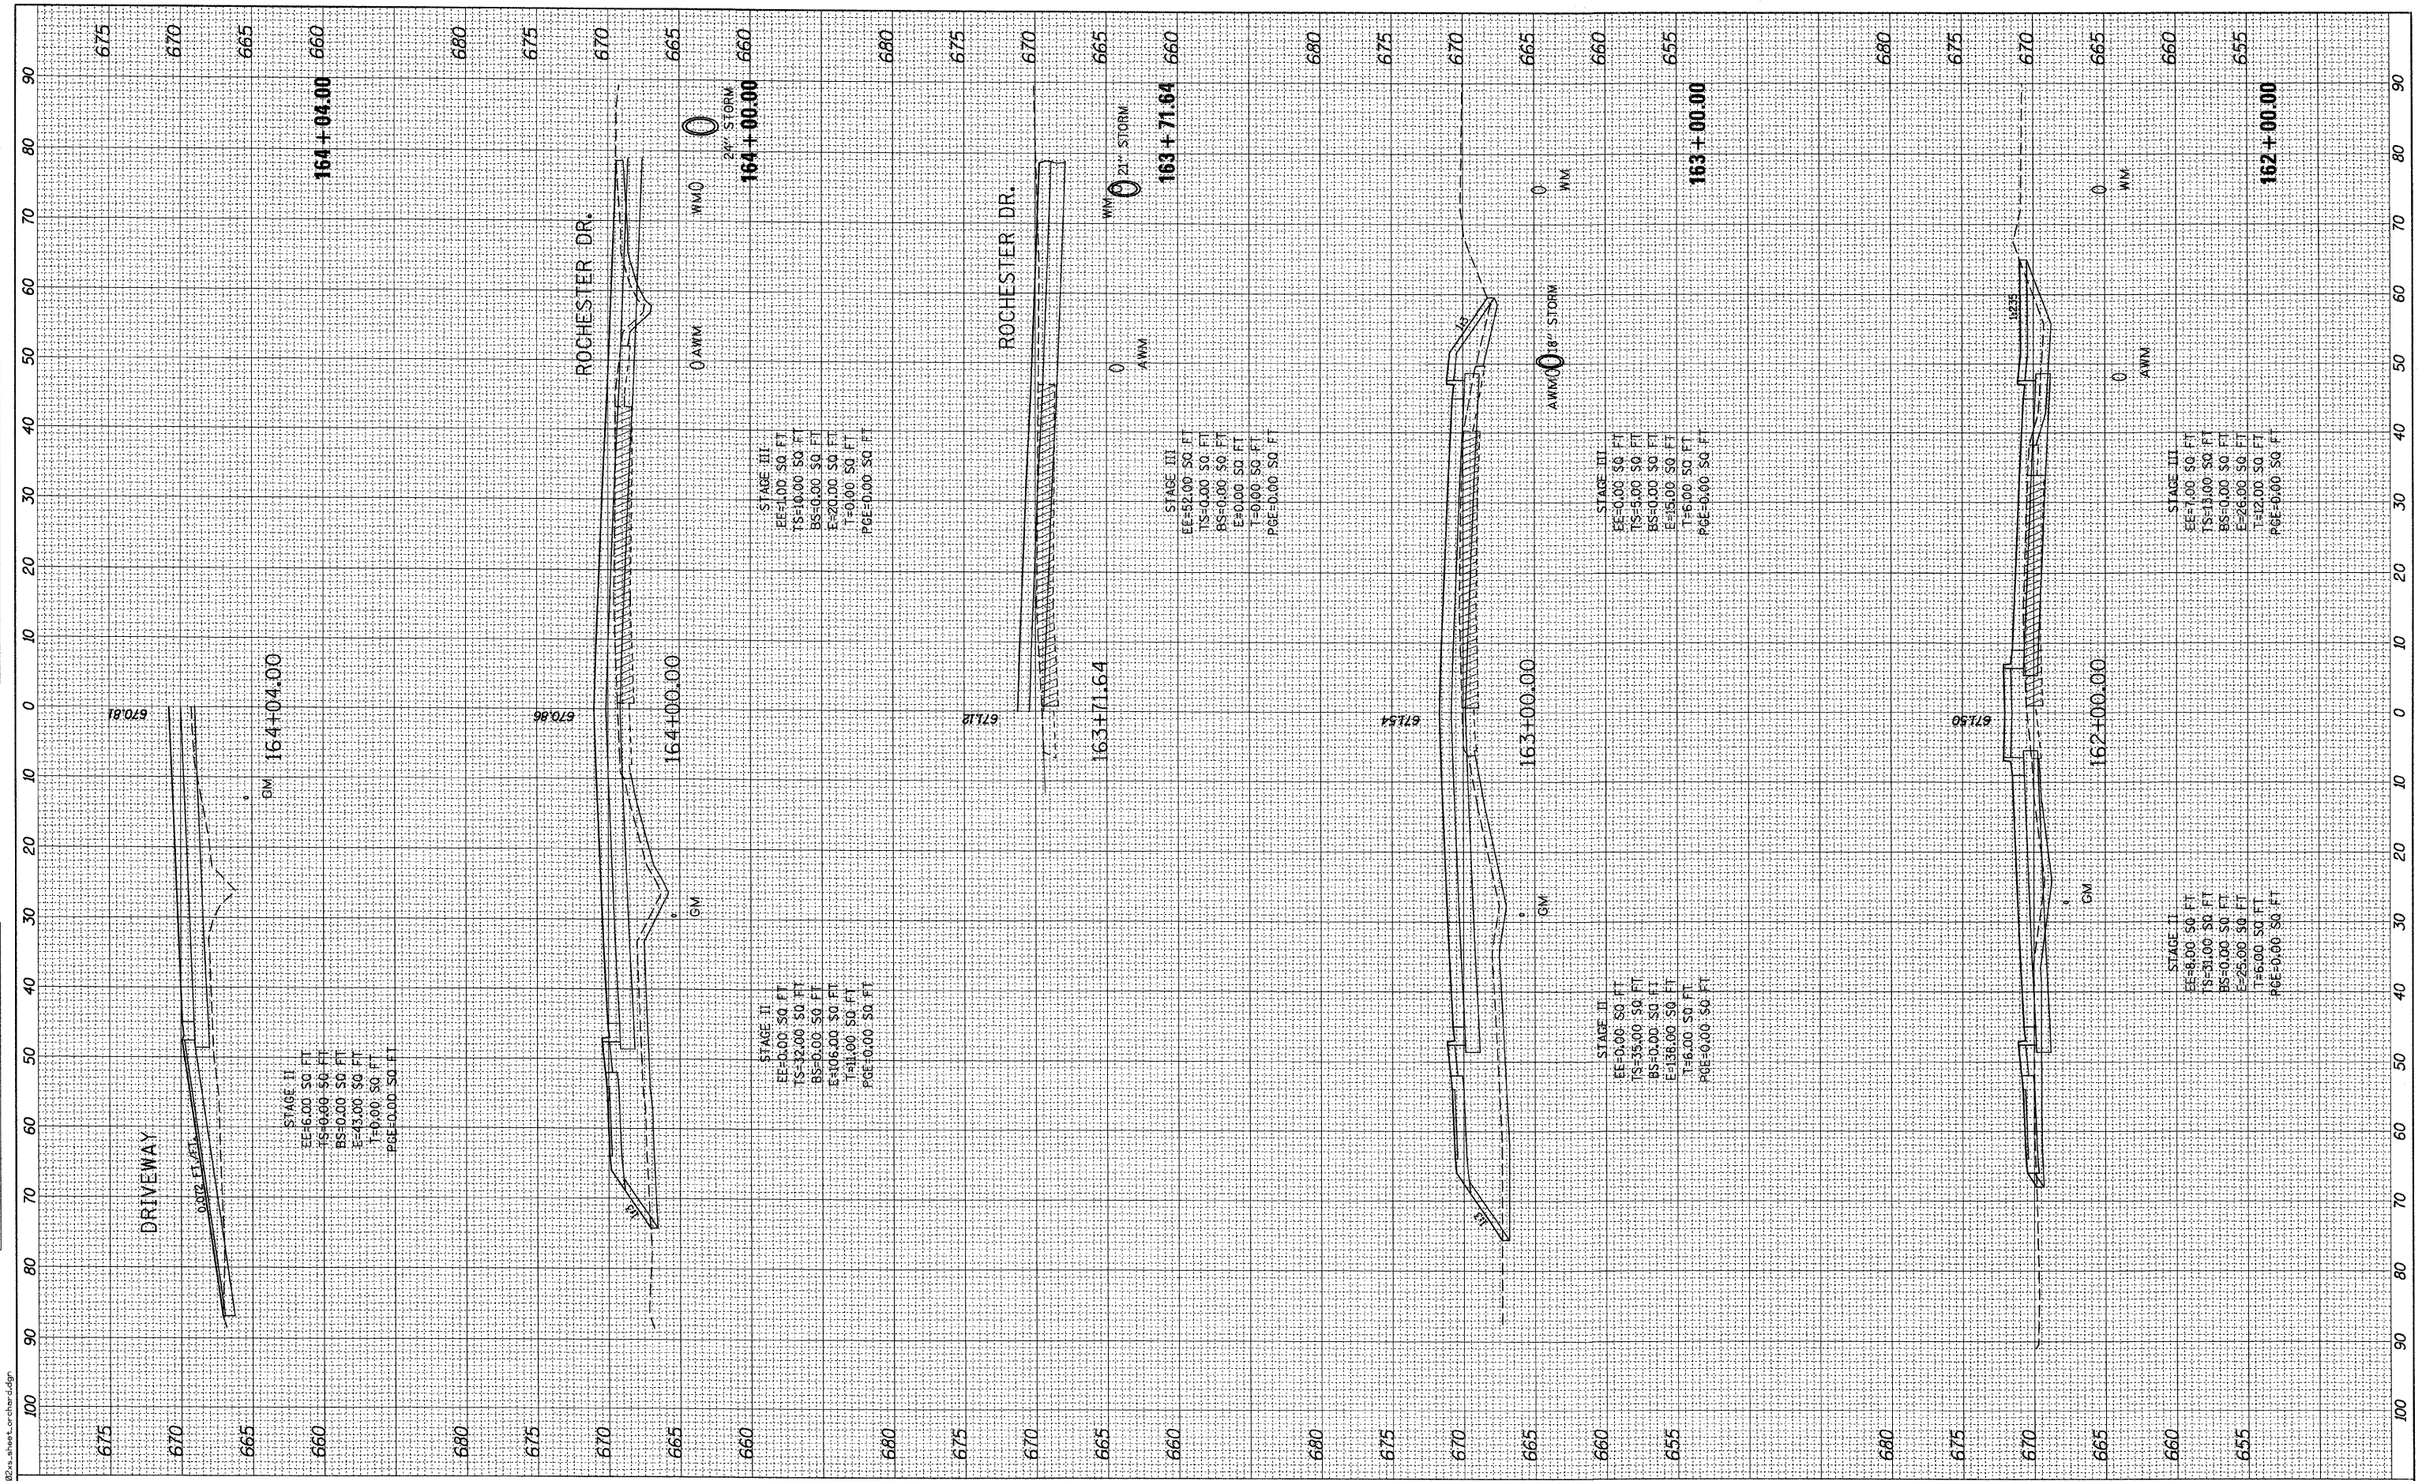

PLAN		BY	DATE
NOTE BOOK NO. ____	SURVEYED		
	PLOTTED		
	ALIGNMENT CHECKED		
	RT. OF WAY CHECKED		
	CADD FILE NAME		

PROFILE		BY	DATE
NOTE BOOK NO. ____	SURVEYED		
	PLOTTED		
	GRADES CHECKED		
	B.M. NOTED		
	STRUCTURE NOTATNS CHKD		

12.0000 / / IN.
Accepted
12/17/2010
K:\11177782\CAD\Sheets\177782x_sheet_orchard.dgn

rjngroup
Excellence through Ownership
200 West Front Street
Wheaton, Il 60187

DESIGNED - MK	REVISED -		
DRAWN - DW	REVISED -		
CHECKED - MH	REVISED -		
DATE - 12/20/2010	REVISED -		

KANE COUNTY
DIVISION OF TRANSPORTATION
ORCHARD ROAD RECONSTRUCTION

ORCHARD ROAD CROSS SECTIONS

SCALE: 1" = 10' | SHEET NO. 20 OF 47 SHEETS | STA. 162+00.00 TO STA. 164+00.00

F.A.P. RTE.	SECTION	COUNTY	TOTAL SHEETS	SHEET NO.
336	99-00232-01-WR	KANE	215	187

CONTRACT NO. 63541

ILLINOIS FED. AID PROJECT