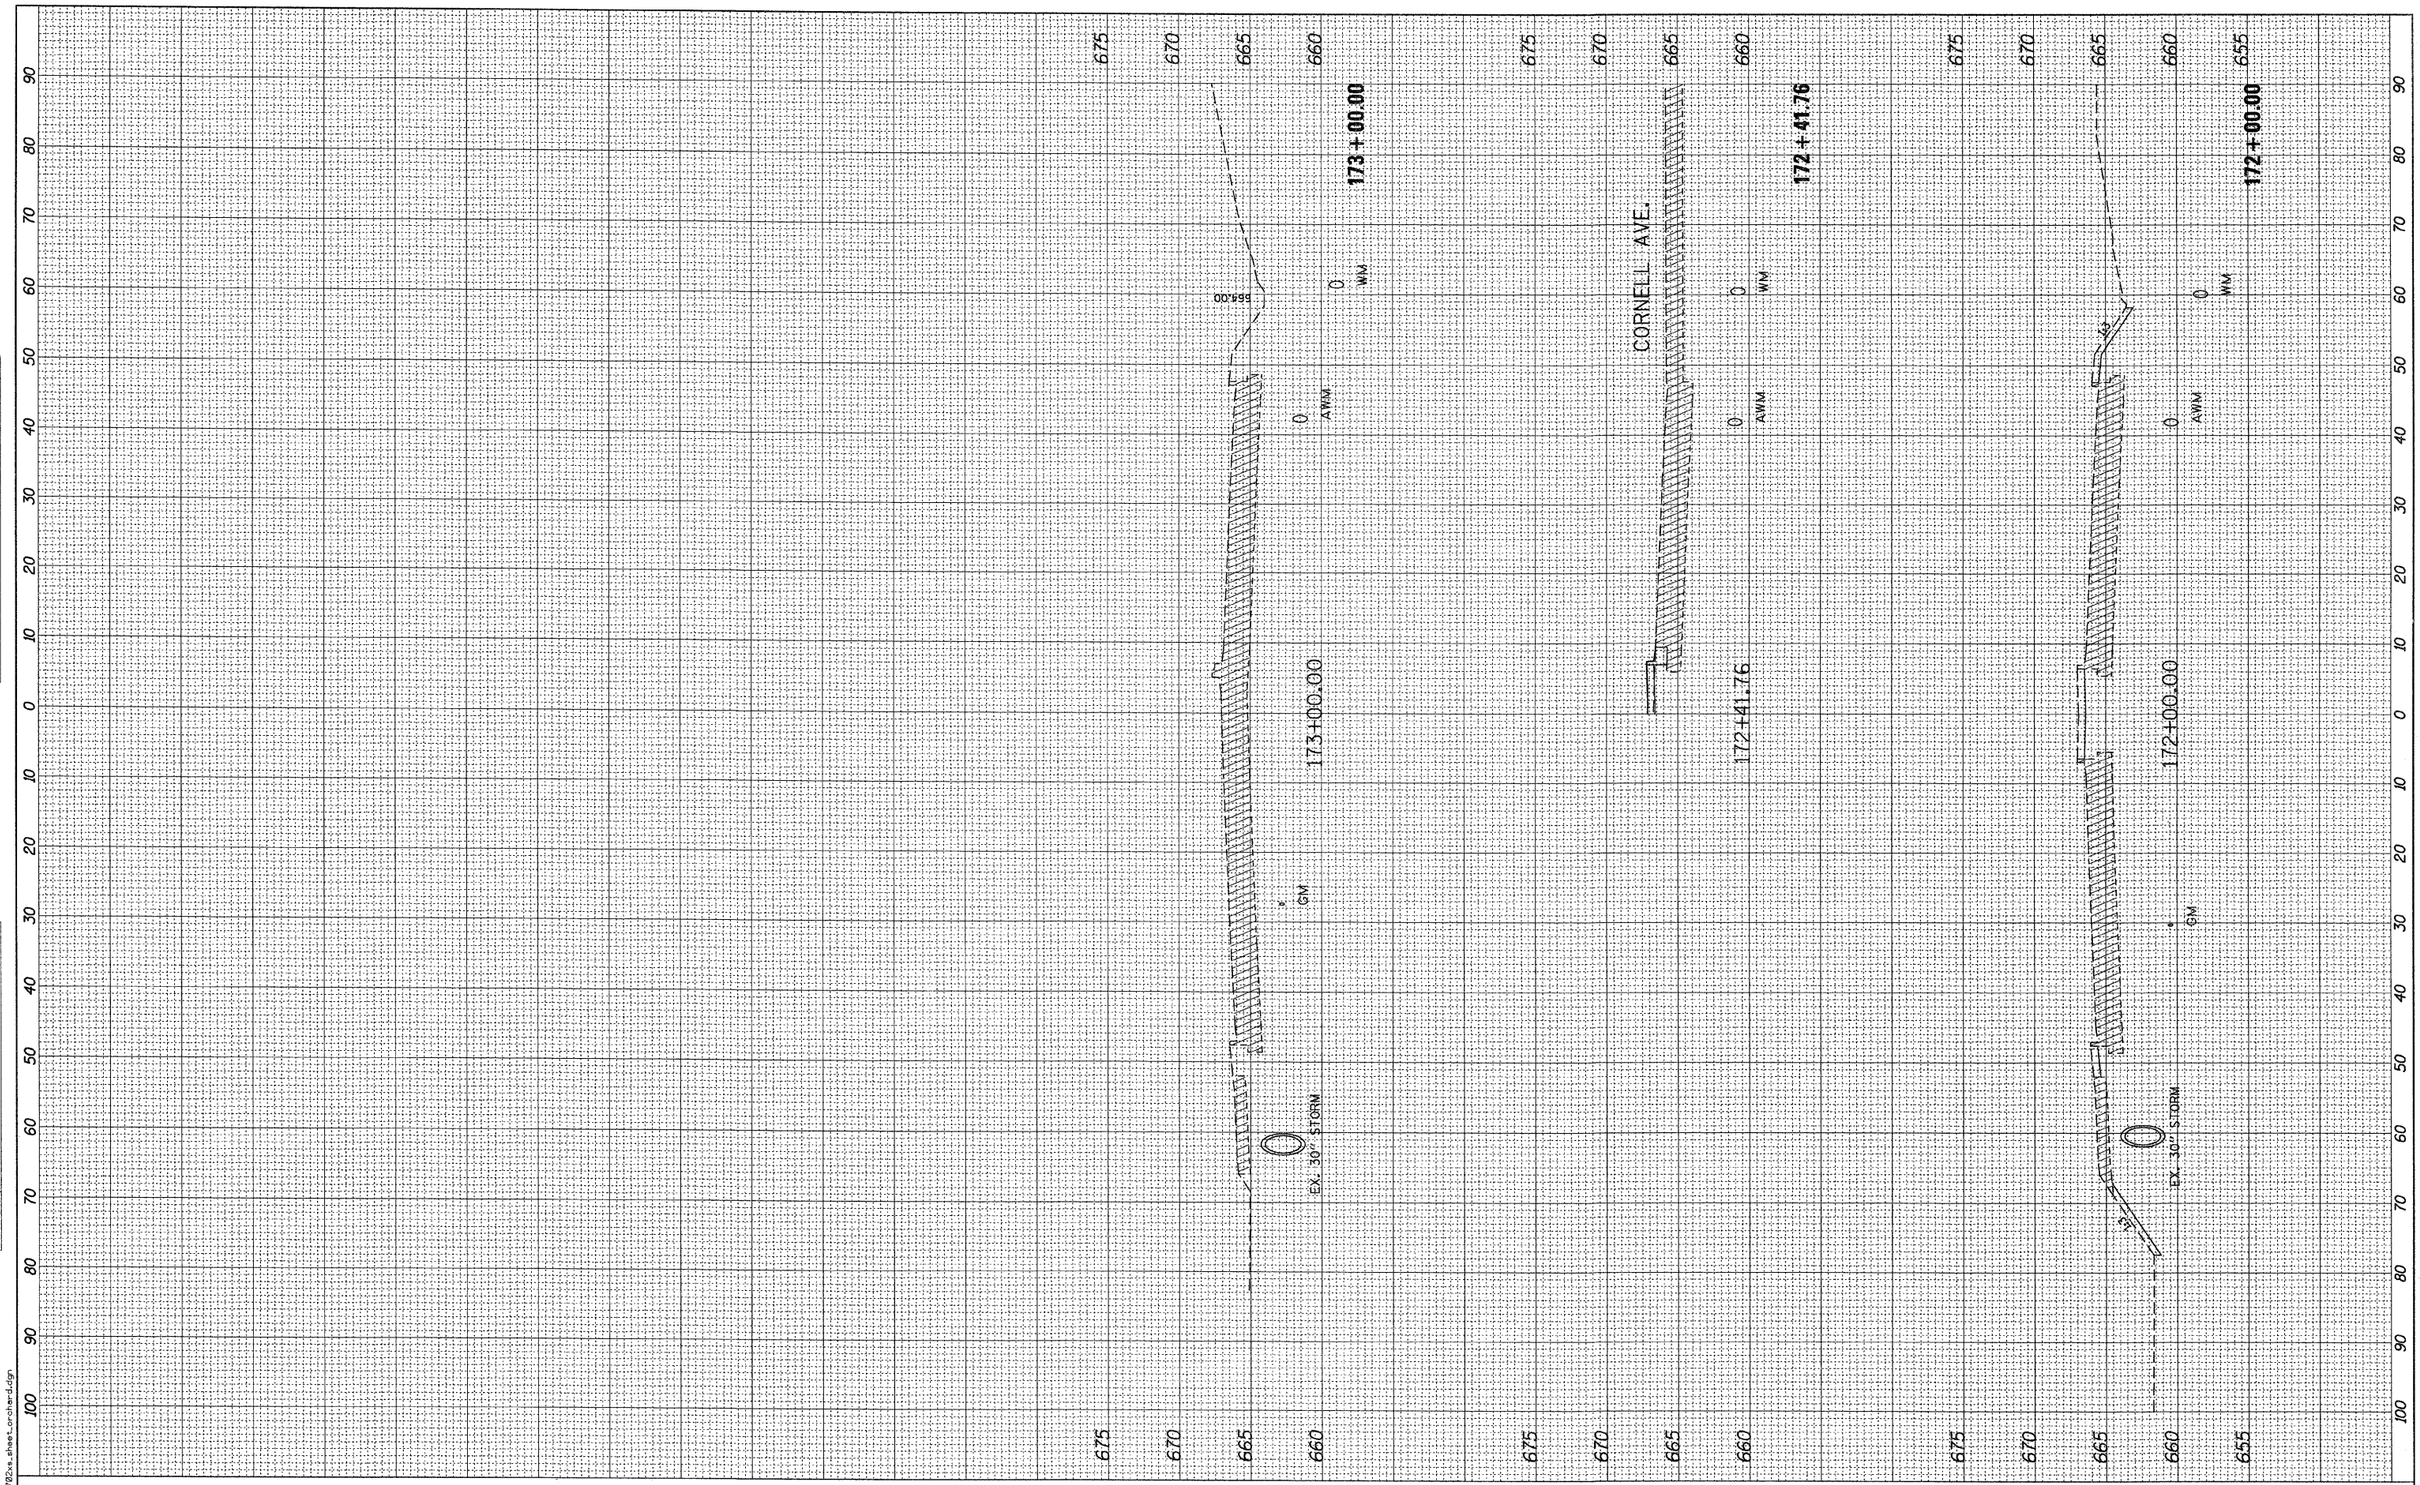

PLAN		BY	DATE
NOTE BOOK NO. ____	SURVEYED		
	PLOTTED		
	ALIGNMENT CHECKED		
	RT. OF WAY CHECKED		
	CADD FILE NAME		

PROFILE		BY	DATE
NOTE BOOK NO. ____	SURVEYED		
	PLOTTED		
	GRADES CHECKED		
	BRM. NOTED		
	STRUCTURE NOTATNS CHKD		

18.00000 / / IN.
dwades
12/17/2018
K:\1177282\CAD\Sheets\177282xs_sheet_orchard.dgn

rjngroup
Excellence through Ownership
200 West Front Street
Wheaton, Il 60187

DESIGNED	- MK	REVISED	-
DRAWN	- DW	REVISED	-
CHECKED	- MH	REVISED	-
DATE	- 12/20/2010	REVISED	-

KANE COUNTY
DIVISION OF TRANSPORTATION
ORCHARD ROAD RECONSTRUCTION

ORCHARD ROAD CROSS SECTIONS

SCALE: 1" = 10' | SHEET NO. 23 OF 47 SHEETS | STA. 172+00.00 TO STA. 173+00.00

F.A.P. RTE.	SECTION	COUNTY	TOTAL SHEETS	SHEET NO.
336	99-00232-01-WR	KANE	215	190

CONTRACT NO. 63541

ILLINOIS | FED. AID PROJECT