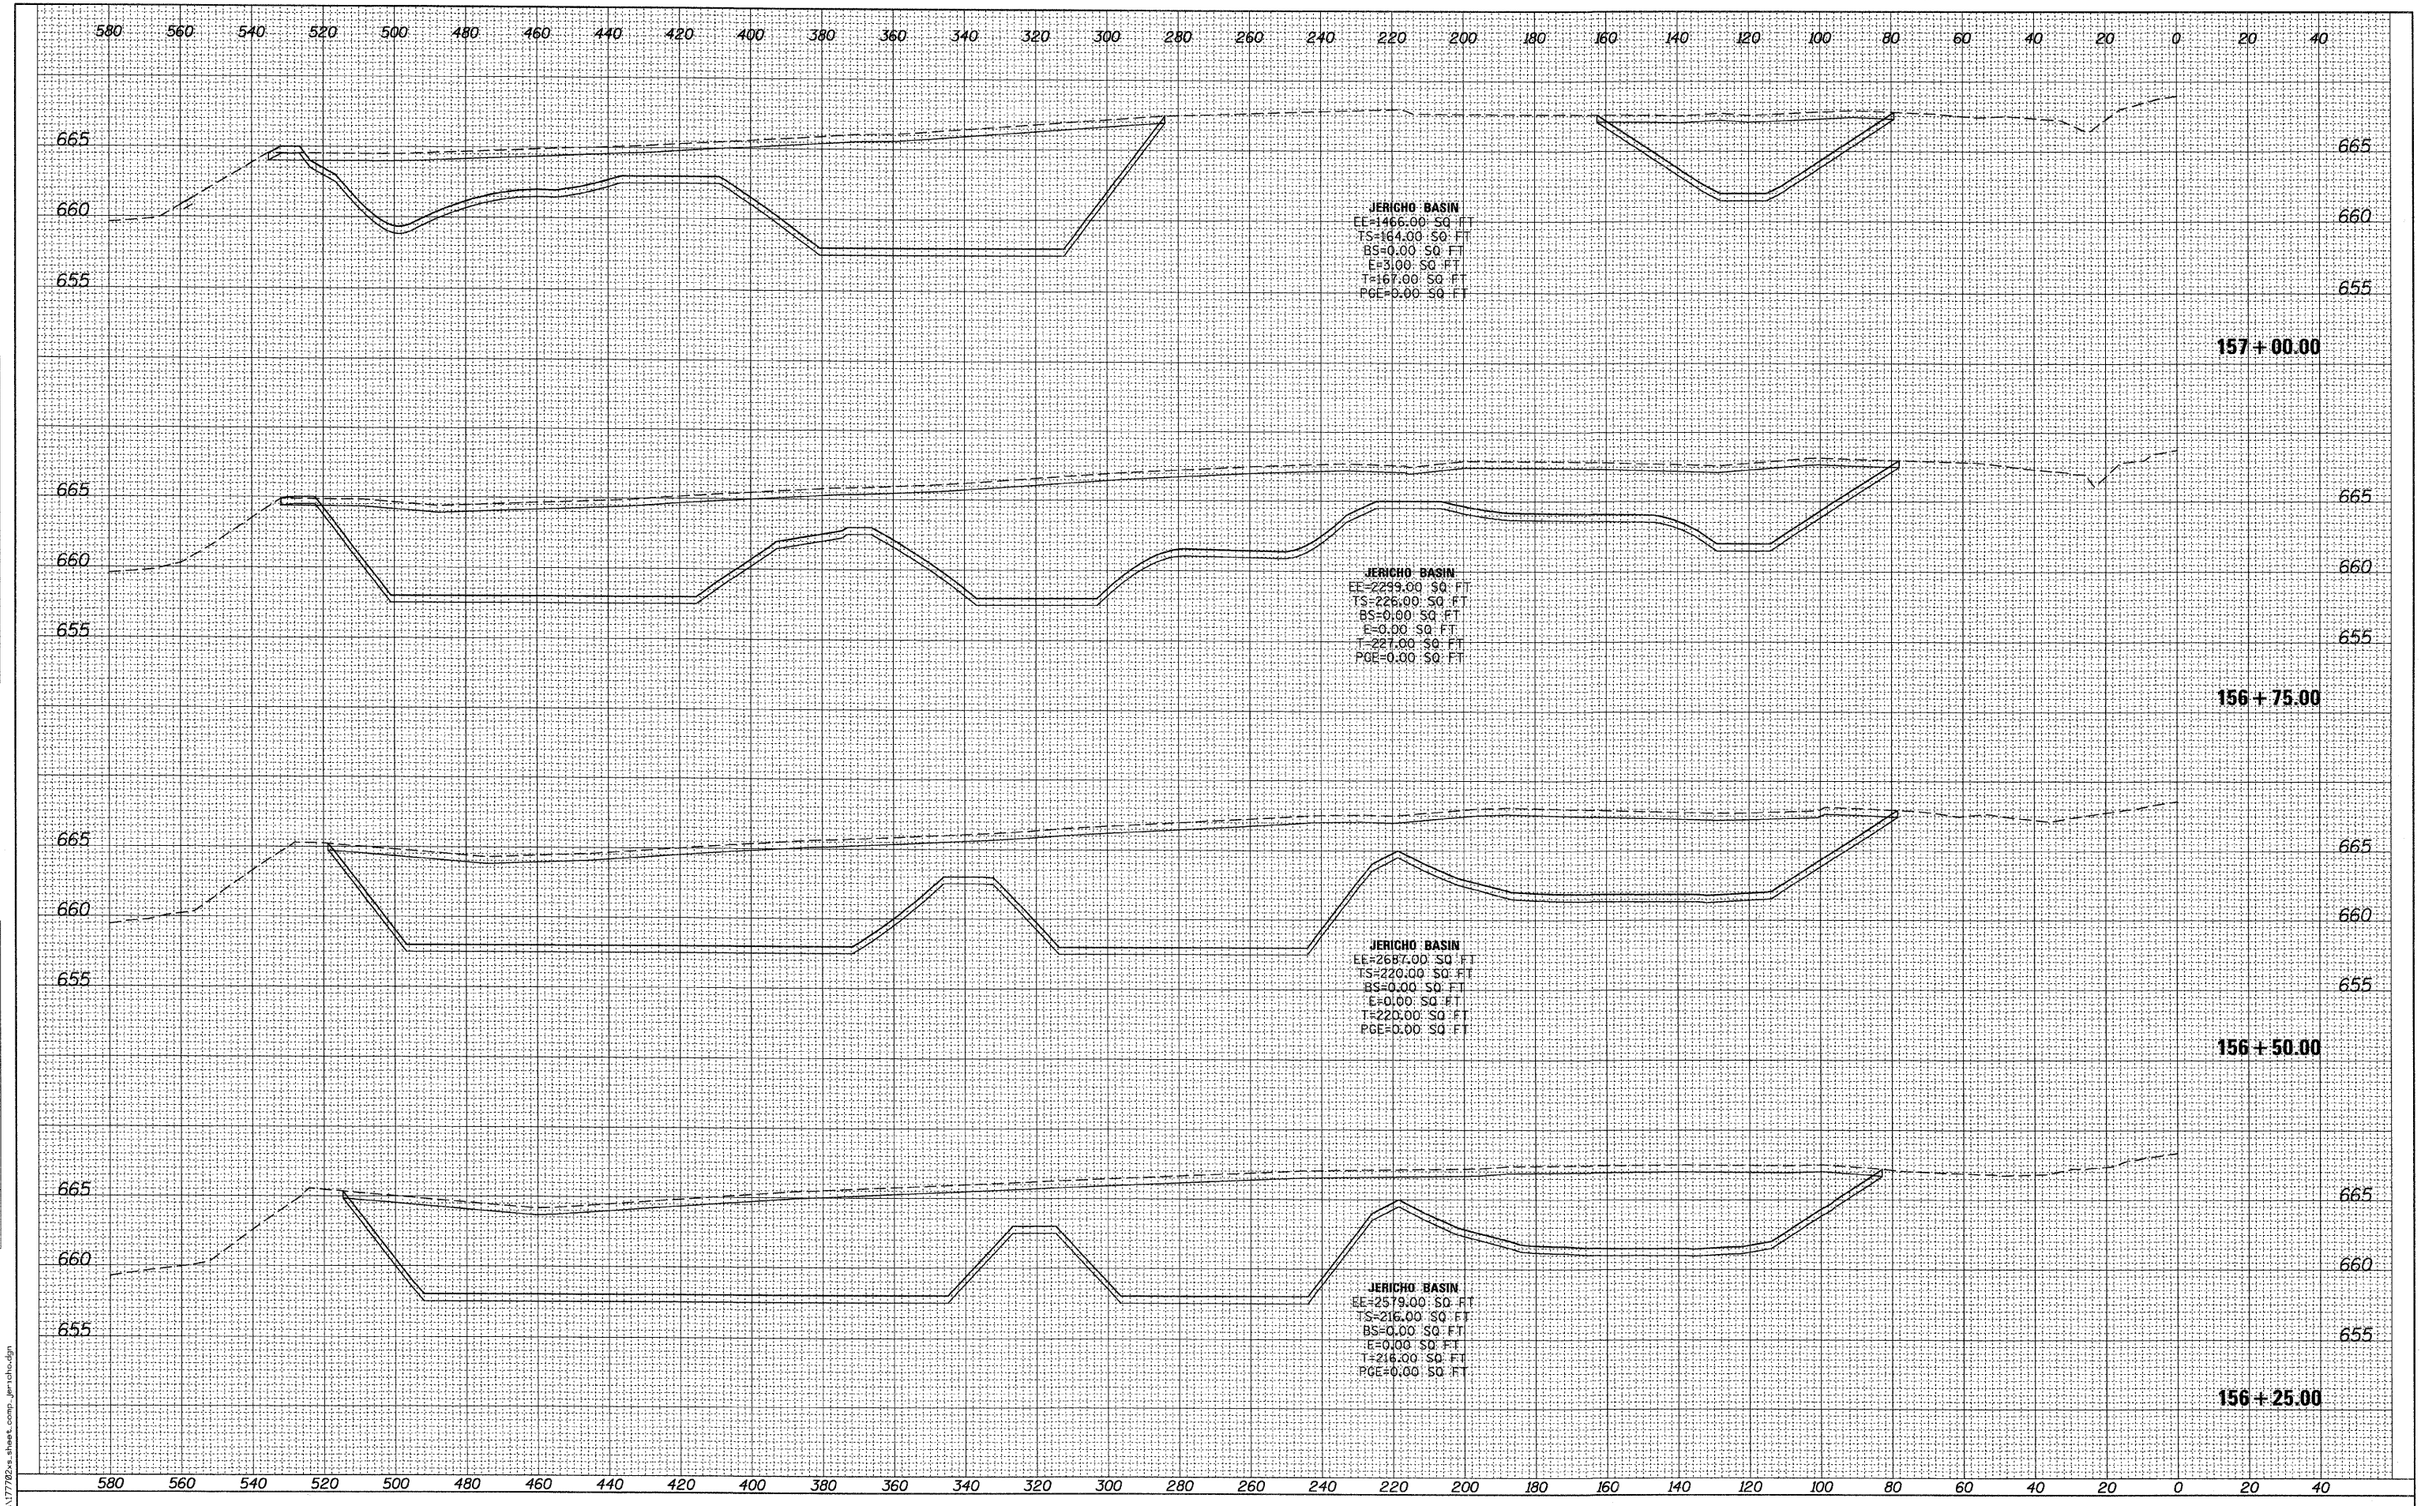

PLAN

	BY	DATE
SURVEYED		
PLOTTED		
ALIGNMENT CHECKED		
RT. OF WAY CHECKED		
CADD FILE NAME		

NOTE BOOK
NO.

PROFILE

	BY	DATE
SURVEYED		
PLOTTED		
GRADING CHECKED		
MATERIALS NOTED		
STRUCTURE NOTATNS CHKD		

NOTE BOOK
NO.

28.00000 ' / IN.
dd-mm-yy
12/17/2010
K:\11177702\CADD\Sheets\177702rs_sheet_comp_jericho.dgn

rjngroup
Excellence through Ownership
200 West Front Street
Wheaton, Il 60187

DESIGNED - MK		REVISED -
DRAWN - DW		REVISED -
CHECKED - MH		REVISED -
DATE - 12/20/2010		REVISED -

KANE COUNTY
DIVISION OF TRANSPORTATION
ORCHARD ROAD RECONSTRUCTION

JERICHO LAKE BASINS

SCALE: 1" = 20' | SHEET NO. 46 OF 47 SHEETS | STA. 156+25.00 TO STA. 157+00.00

F.A.P RTE.	SECTION	COUNTY	TOTAL SHEETS	SHEET NO.
336	99-00232-01-WR	KANE	215	214
		CONTRACT NO. 63541		
		ILLINOIS FED. AID PROJECT		